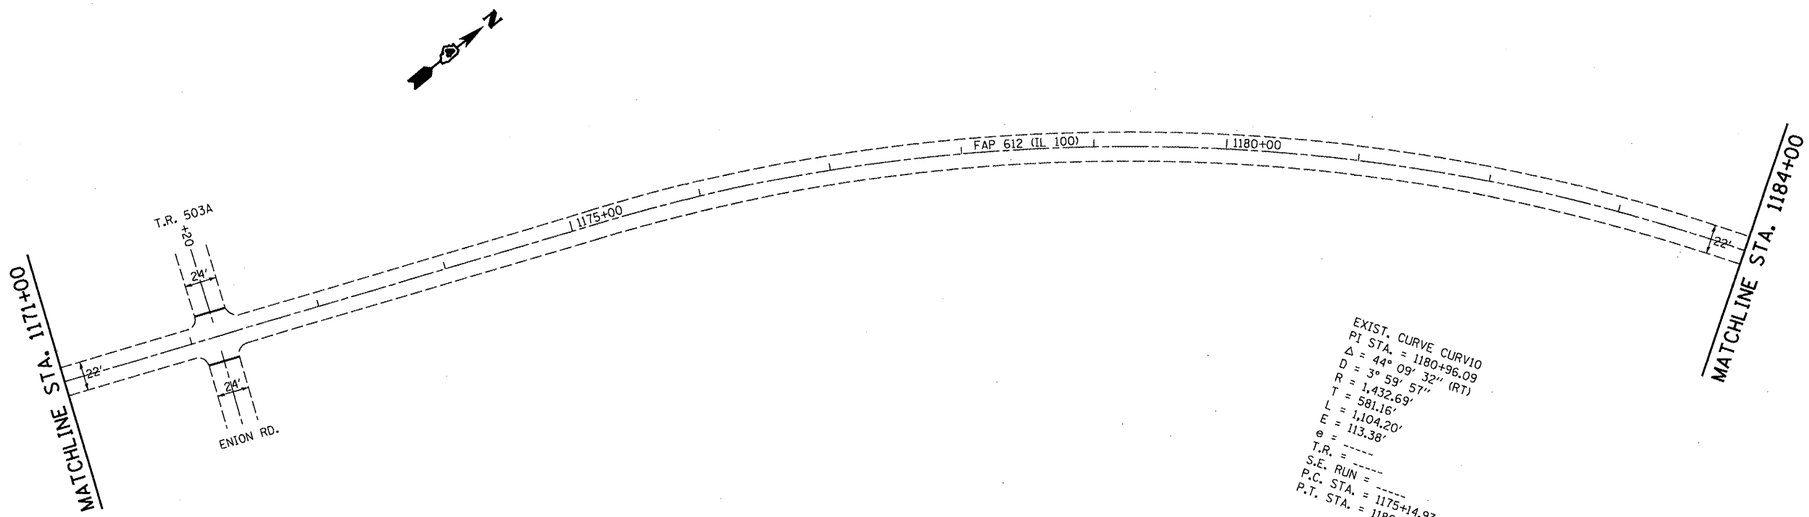

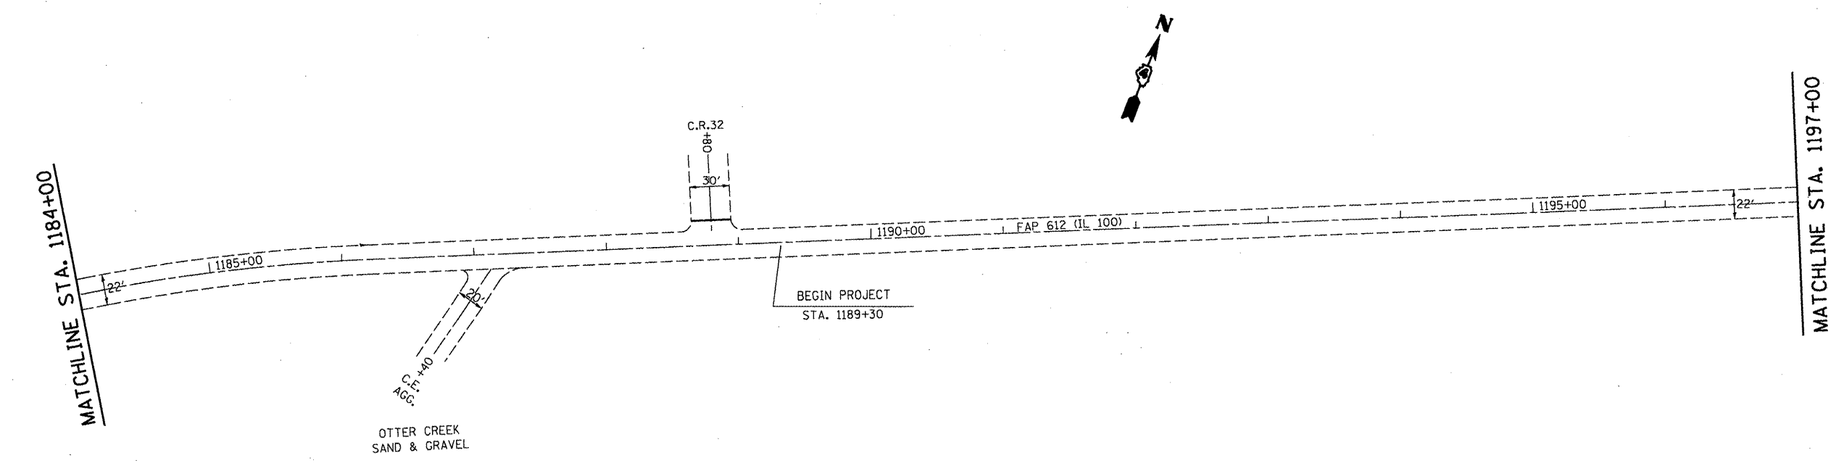

PLAN SHEET
STA. 1171+00 - 1197+00

FILE NAME = plan01.dgn	USER NAME = appenzellerJJ	DESIGNED -	REVISED -	STATE OF ILLINOIS DEPARTMENT OF TRANSPORTATION	PLAN SHEET	F.A.P RTE.	SECTION	COUNTY	TOTAL SHEETS	SHEET NO.
		DRAWN -	REVISED -			612	(109I)	FULTON	19	11
	PLOT SCALE = 185.2935 ' / IN.	CHECKED -	REVISED -					CONTRACT NO. 68842		
	PLOT DATE = 12/16/2008	DATE -	REVISED -		SCALE: SHEET NO. OF SHEETS STA. TO STA.			ILLINOIS FED. AID PROJECT		