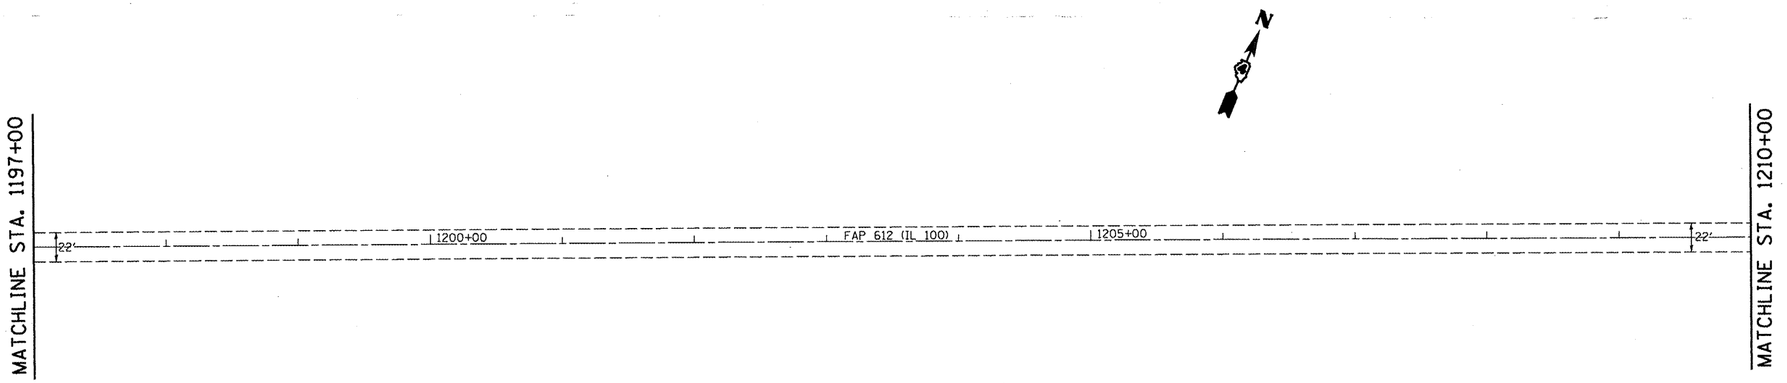

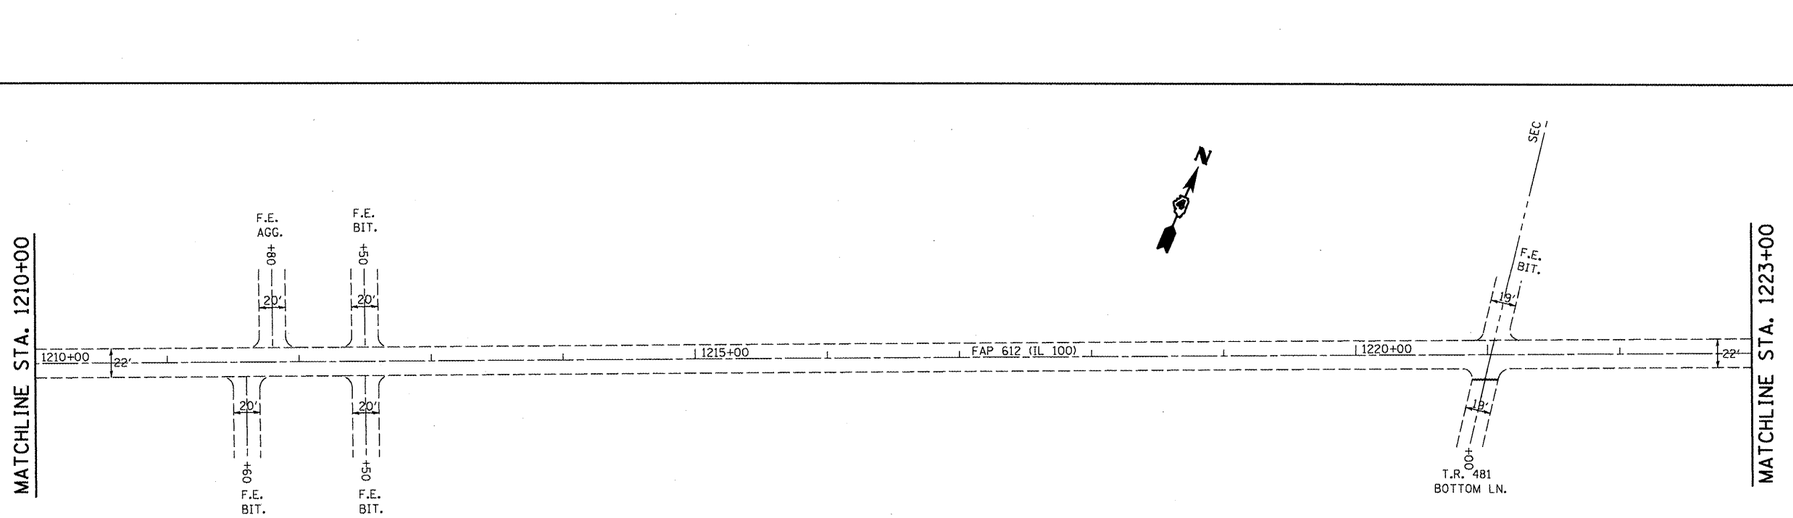

PLAN SHEET
STA. 1197+00 - 1223+00

FILE NAME = plan01.dgn	USER NAME = appenzellerjj	DESIGNED -	REVISED -	STATE OF ILLINOIS DEPARTMENT OF TRANSPORTATION	PLAN SHEET	F.A.P RTE.	SECTION	COUNTY	TOTAL SHEETS / SHEET NO.
		DRAWN -	REVISED -			612	(109)	FULTON	19 / 12
	PLOT SCALE = 105.5492 ' / IN.	CHECKED -	REVISED -		SCALE: SHEET NO. OF SHEETS STA. TO STA.			CONTRACT NO. 68842	
	PLOT DATE = 12/15/2008	DATE -	REVISED -					ILLINOIS FED. AID PROJECT	