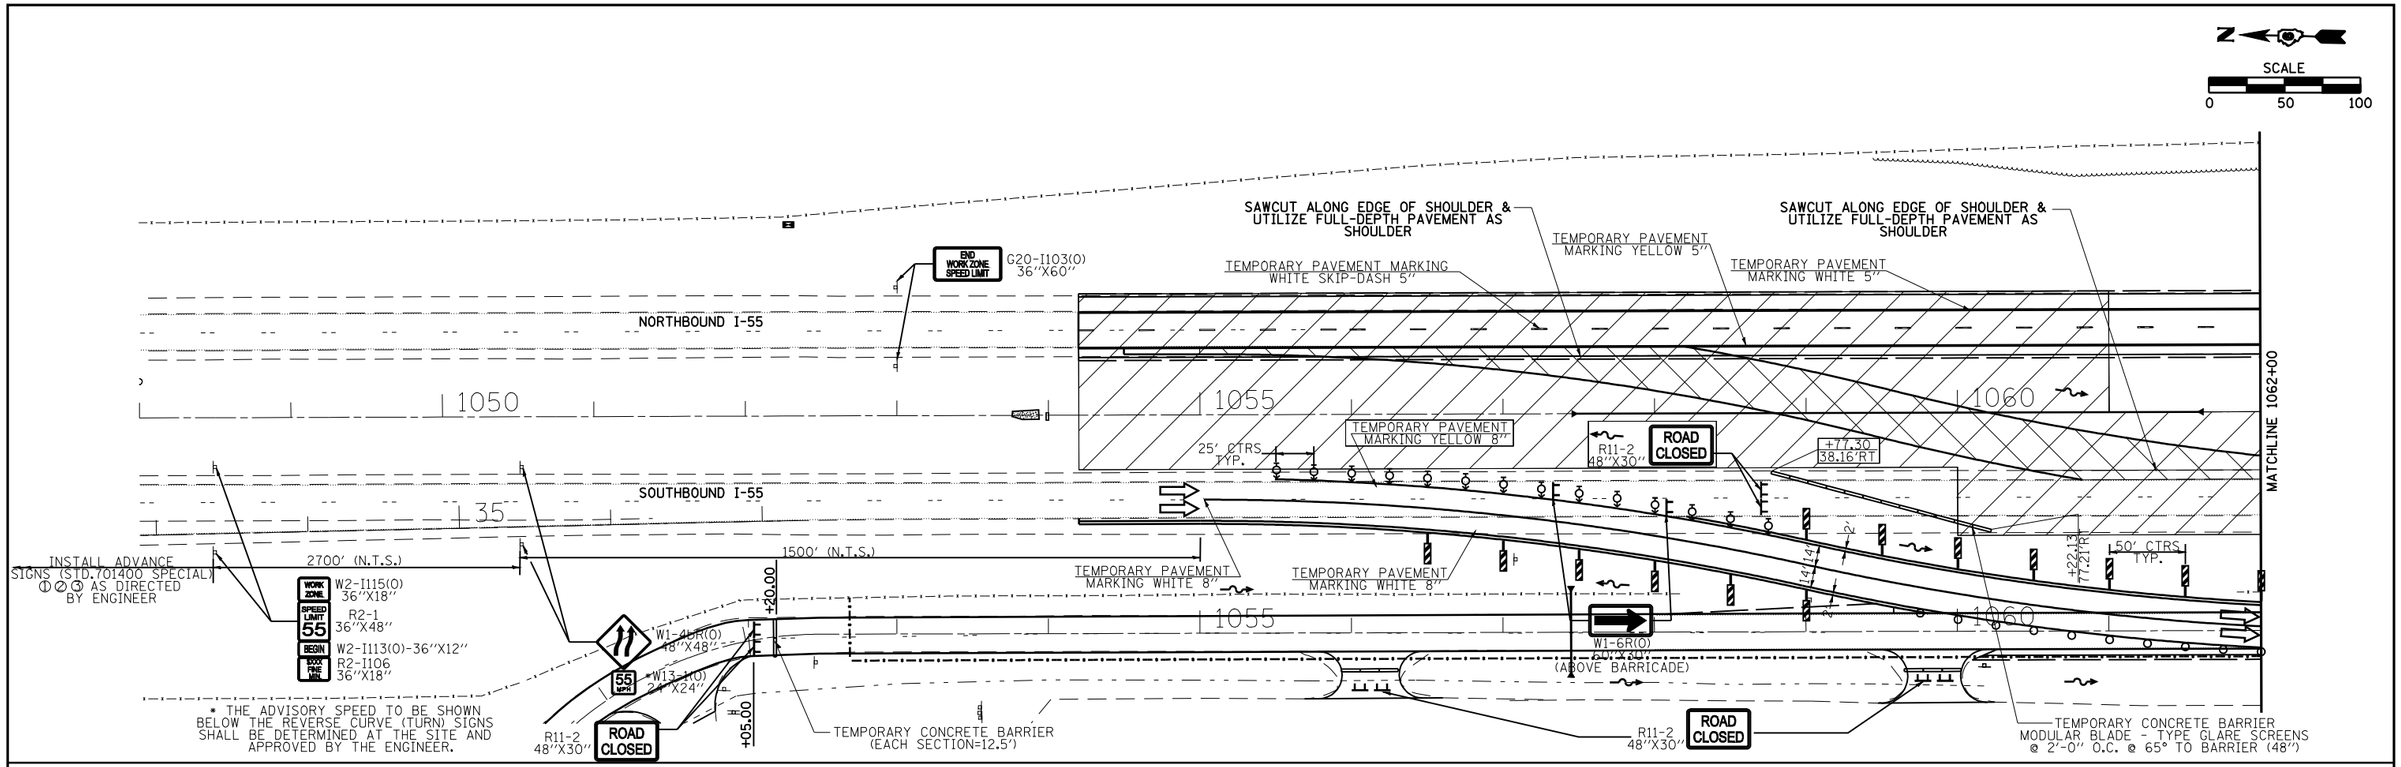

NOTE: FOR STAGE III NOTES AND LEGEND SEE SHEET 6 OF 8

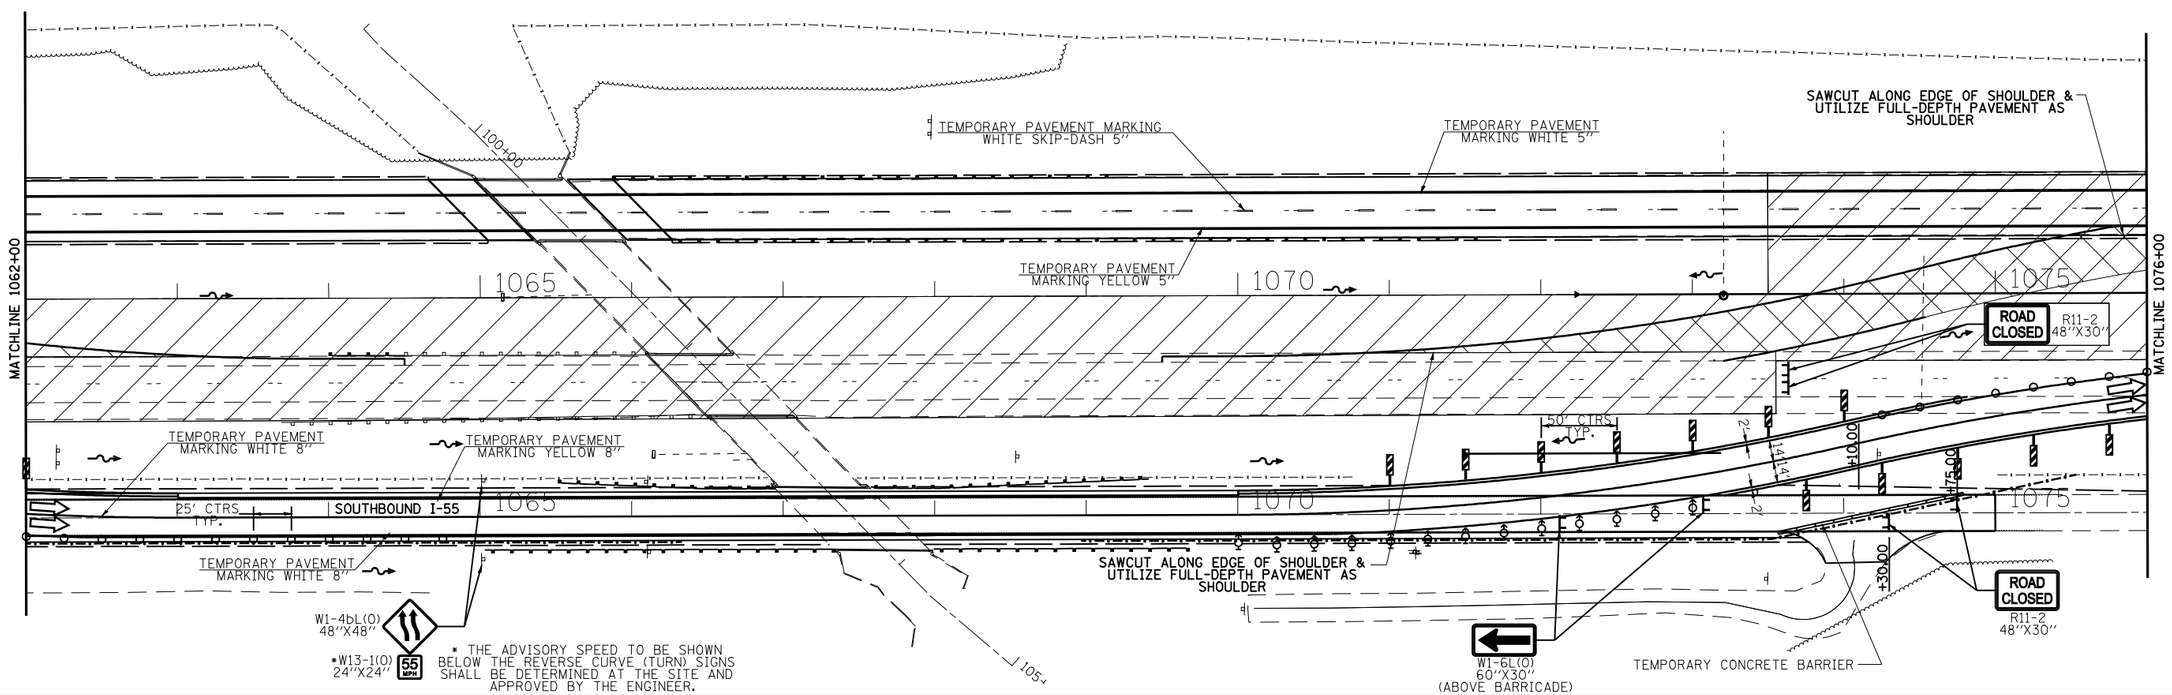

FILE NAME = c:\pw_work\PWIDOT\LAUGHLINRL\d0110282\StageConstruction.dgn	USER NAME = laughlinrl	DESIGNED -	REVISED -
		DRAWN -	REVISED -
	PLOT SCALE = 100.0000 ' / IN.	CHECKED -	REVISED -
	PLOT DATE = Dec-03-2008 07:33:49AM	DATE -	REVISED -

STATE OF ILLINOIS
DEPARTMENT OF TRANSPORTATION

STAGE III CONSTRUCTION

SCALE: | SHEET NO. 5 OF 8 SHEETS | STA. 1048+00 TO STA. 1076+00

F.A. RTE.	SECTION	COUNTY	TOTAL SHEETS	SHEET NO.
•	68-4B-1 & 111BR	MONTGOMERY	145	25
• FAI 55 & FAS 1769		CONTRACT NO. 72A63		
FED. ROAD DIST. NO.	ILLINOIS	FED. AID PROJECT		