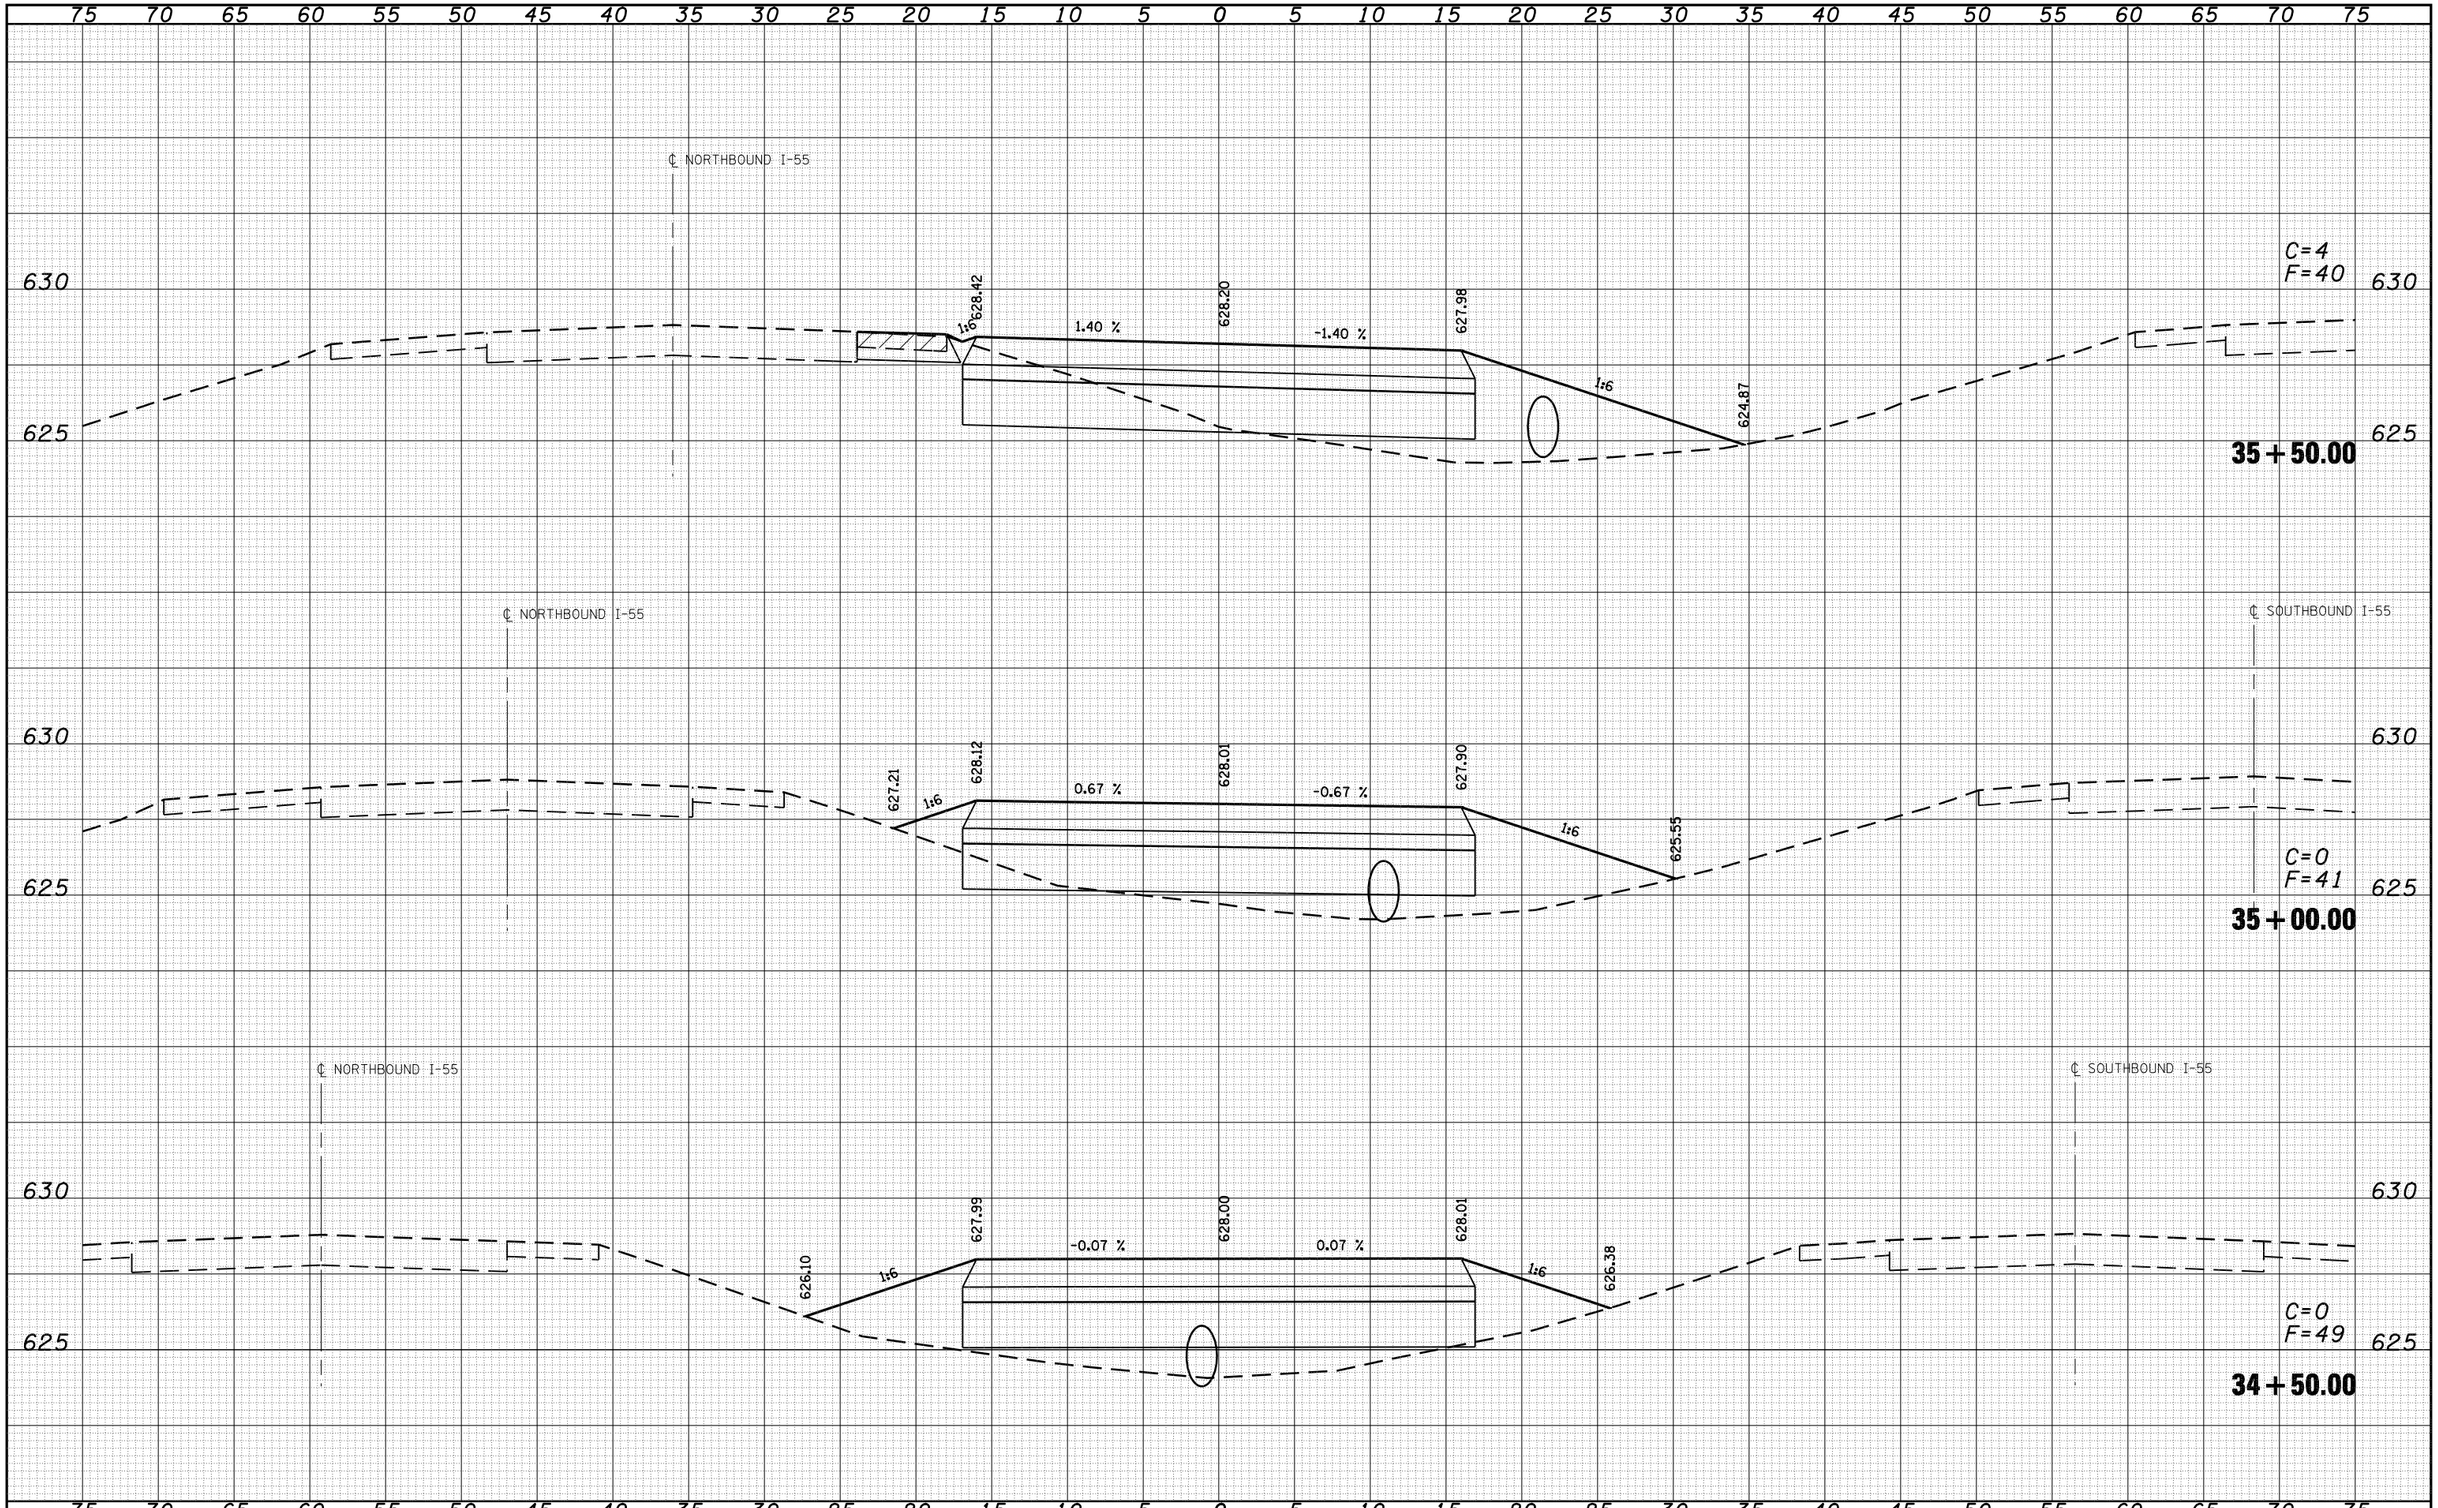


| FINAL SURVEY | | BY | DATE |
|---|---|---|---|
| NOTE BOOK | SURVEYED | | |
| | PLOTTED | | |
| | TEMPLATE | | |
| | AREAS | | |
| NO. | AREAS CHECKED | | |

| ORIGINAL SURVEY | | BY | DATE |
|---|---|---|---|
| NOTE BOOK | SURVEYED | | |
| | PLOTTED | | |
| | TEMPLATE | | |
| | AREAS | | |
| NO. | AREAS CHECKED | | |

| | | | |
|---|---|---|---|
| FILE NAME = c:\pw_work\PWIDOT\LAUGHLINRL\d0110282\nbs1_xsecsheets.dgn | USER NAME = laughlinrl | DESIGNED - | REVISED - |
| | | DRAWN - | REVISED - |
| | PLOT SCALE = 10.0000 ' / IN. | CHECKED - | REVISED - |
| | PLOT DATE = Dec-03-2008 07:36:34AM | DATE - | REVISED - |

**STATE OF ILLINOIS**
**DEPARTMENT OF TRANSPORTATION**

**SOUTH NORTHBOUND CROSSOVER**

SCALE: | SHEET NO. 20 OF 40 SHEETS | STA. 34+50.00 TO STA. 35+50.00

| F.A. RTE. | SECTION | COUNTY | TOTAL SHEETS | SHEET NO. |
|---|---|---|---|---|
| • | 68-4B-1 & 111BR | MONTGOMERY | 145 | 86 |
| • FAI 55 & FAS 1769 | | CONTRACT NO. 72A63 | | |
| FED. ROAD DIST. NO. | ILLINOIS | FED. AID PROJECT | | |