FINAL SURVEY	SURVEYED	BY	DATE
NOTE BOOK	PLOTTED		
	TYPING AFE		
	AREAS		
NO.	AREAS CHECKED		

ORIGINAL SURVEY	SURVEYED	BY	DATE
NOTE BOOK	PLOTTED		
	TYPING AFE		
	AREAS		
NO.	AREAS CHECKED		

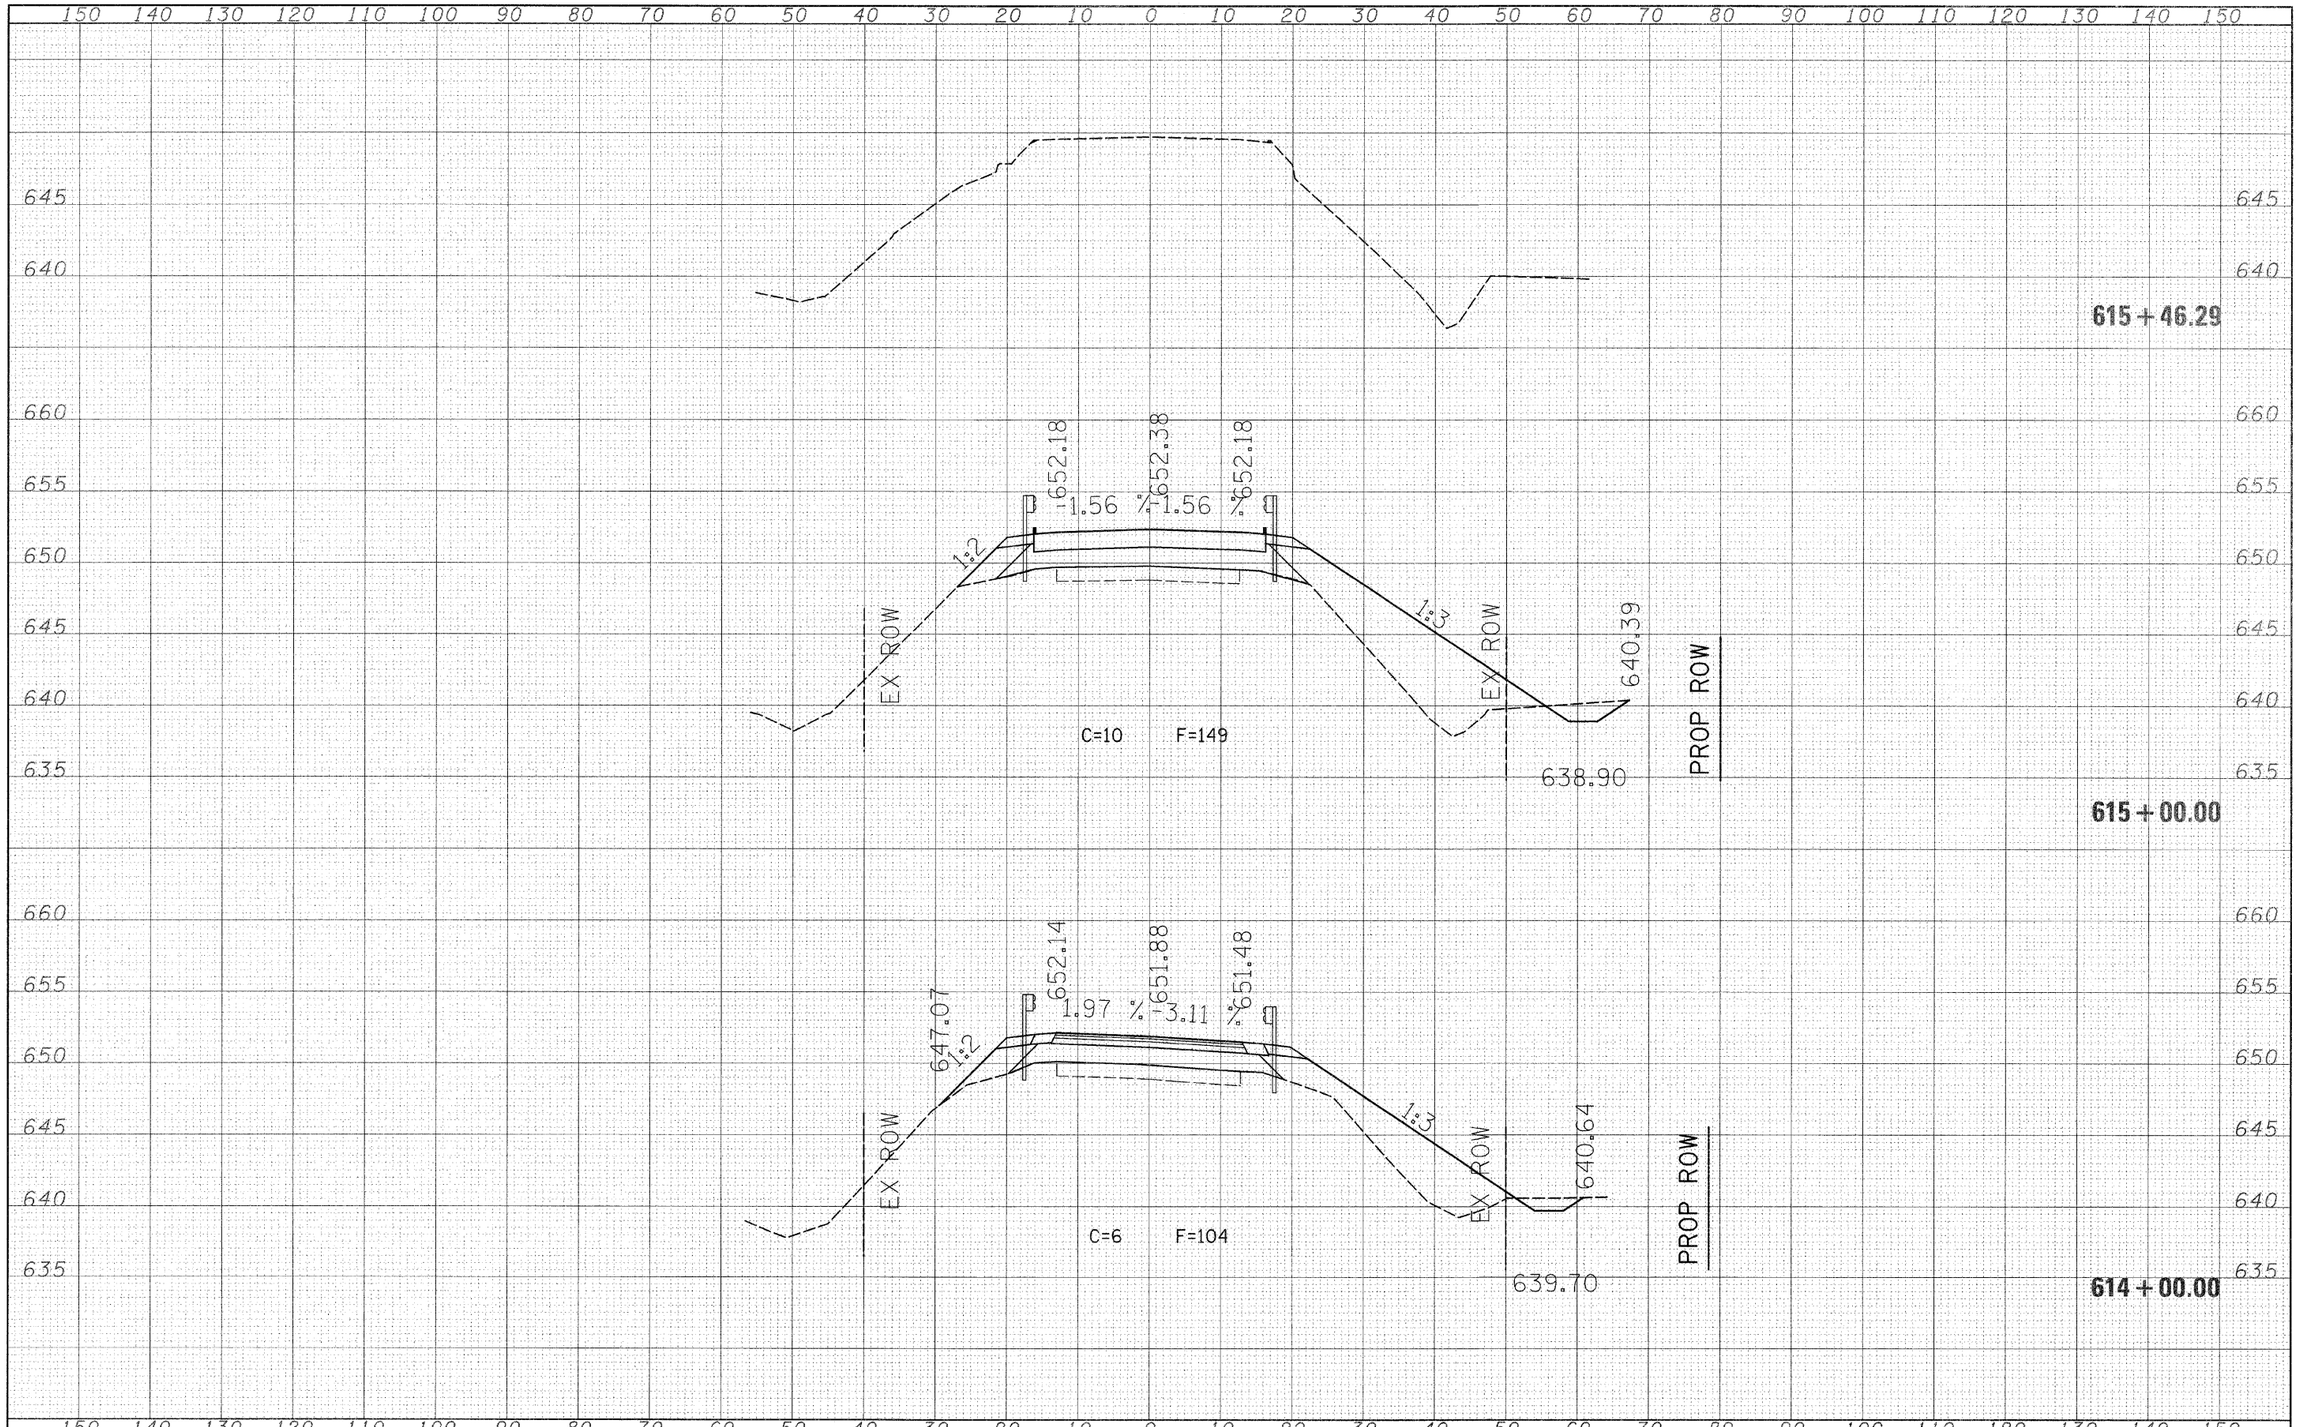

FILE NAME = c:\pw_work\PWIDOT\LEWISBL\dms35370\xs145sheet_74145.dgn	USER NAME = lewisbl	DESIGNED - ___	REVISED - ___
		DRAWN - ___	REVISED - ___
	PLOT SCALE = 10.0000 ' / IN.	CHECKED - ___	REVISED - ___
	PLOT DATE = 10/14/2008	DATE - _____	REVISED - ___

STATE OF ILLINOIS
DEPARTMENT OF TRANSPORTATION

CROSS SECTIONS

SCALE: _____ | SHEET NO. __ OF ___ SHEETS | STA. 614+00.00 TO STA. 615+46.29

F.A.S. RTE.	SECTION	COUNTY	TOTAL SHEETS	SHEET NO.
1536	125BR	MACON	45	43

CONTRACT NO. 74145

FED. ROAD DIST. NO. _ | ILLINOIS | FED. AID PROJECT