FINAL SURVEY	BY	DATE
SURVEYED		
PLOTTED		
TEMPLATE		
NOTE BOOK		
AREAS		
AREAS CHECKED		
NO.		

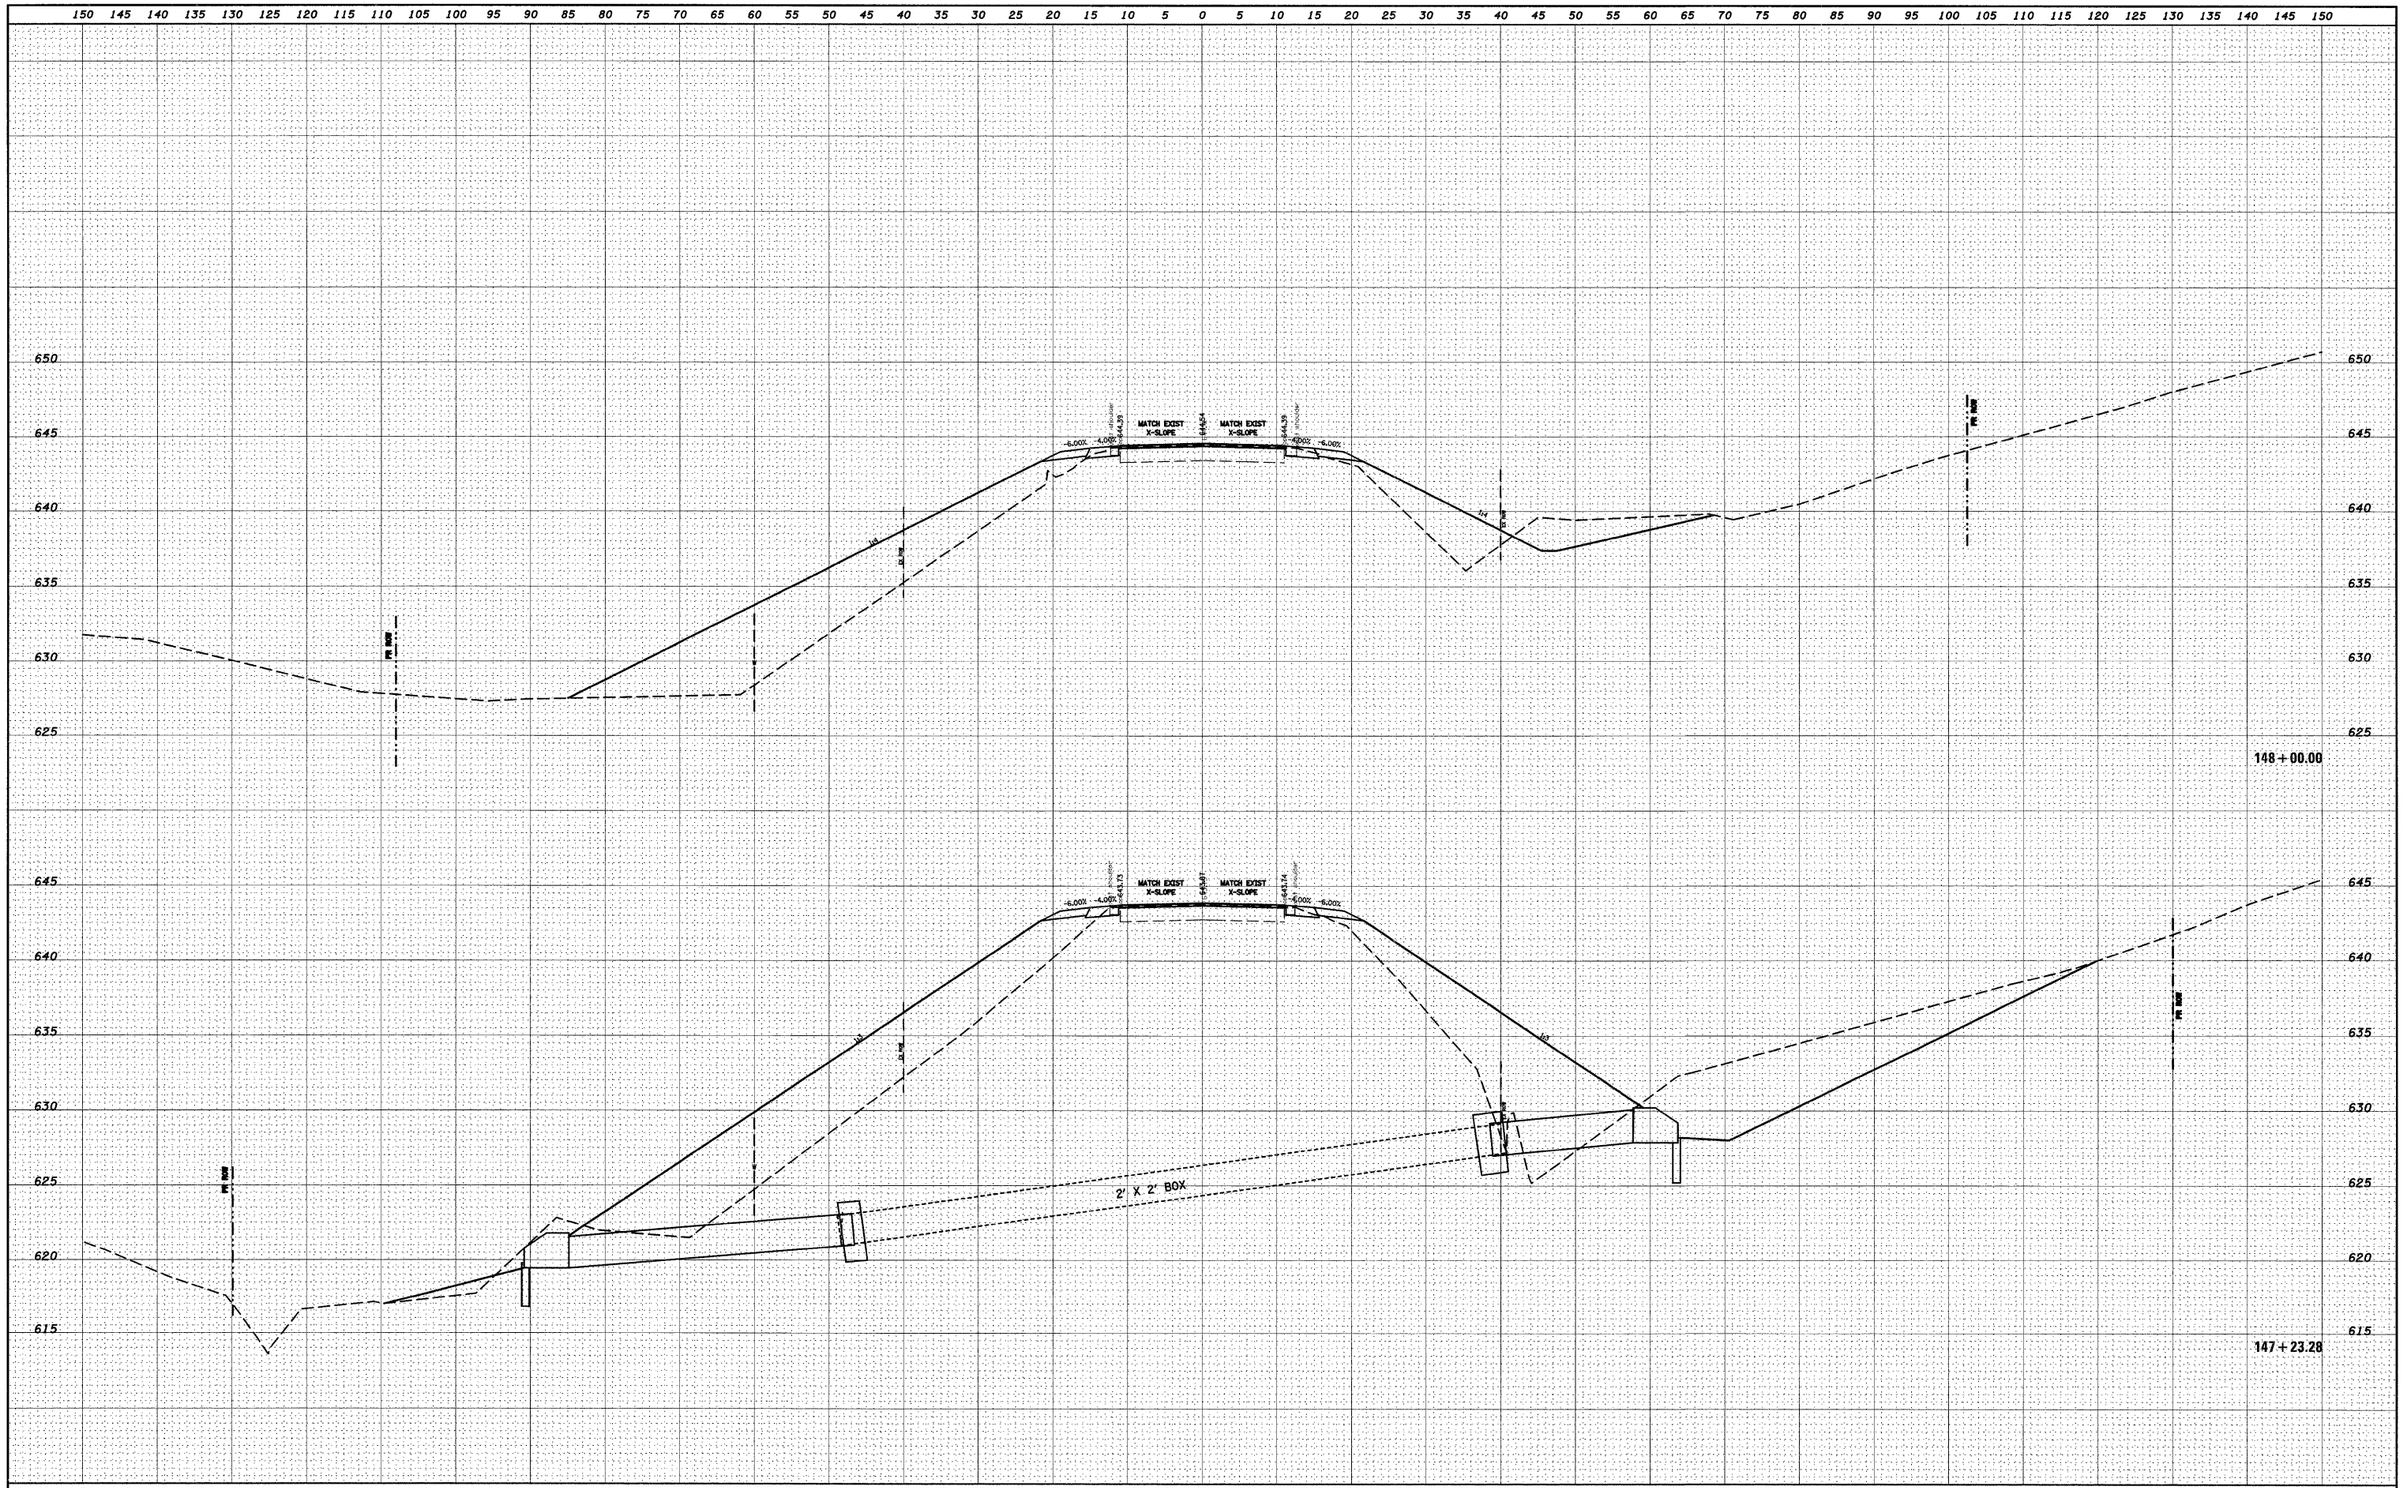

ORIGINAL SURVEY	BY	DATE
SURVEYED		
PLOTTED		
TEMPLATE		
NOTE BOOK		
AREAS		
AREAS CHECKED		
NO.		

FILE NAME = c:\pw_work\PWIDOT\DINTELMANJN\dms51225\xssht2b002b.dgn	USER NAME = dintelmanjn	DESIGNED - ___	REVISED - ___
		DRAWN - ___	REVISED - ___
	PLOT SCALE = 10.0000 ' / IN.	CHECKED - ___	REVISED - ___
	PLOT DATE = 12/16/2008	DATE - _____	REVISED - ___

STATE OF ILLINOIS
DEPARTMENT OF TRANSPORTATION

CROSS SECTIONS

SCALE: _____ | SHEET NO. __ OF ___ SHEETS | STA. 147+23.28__ TO STA. 148+00.00__

F.A.P. RTE.	SECTION	COUNTY	TOTAL SHEETS	SHEET NO.
809	(133,134)RS-4,135RS-5	ST.CLAIR,MONROE	252	124

CONTRACT NO. 76408

FED. ROAD DIST. NO. _ | ILLINOIS | FED. AID PROJECT