FINAL SURVEY	BY	DATE
SURVEYED		
PLOTTED		
TEMPLATE		
AREAS		
NOTE BOOK		
AREAS CHECKED		
NO.		

ORIGINAL SURVEY	BY	DATE
SURVEYED		
PLOTTED		
TEMPLATE		
AREAS		
NOTE BOOK		
AREAS CHECKED		
NO.		

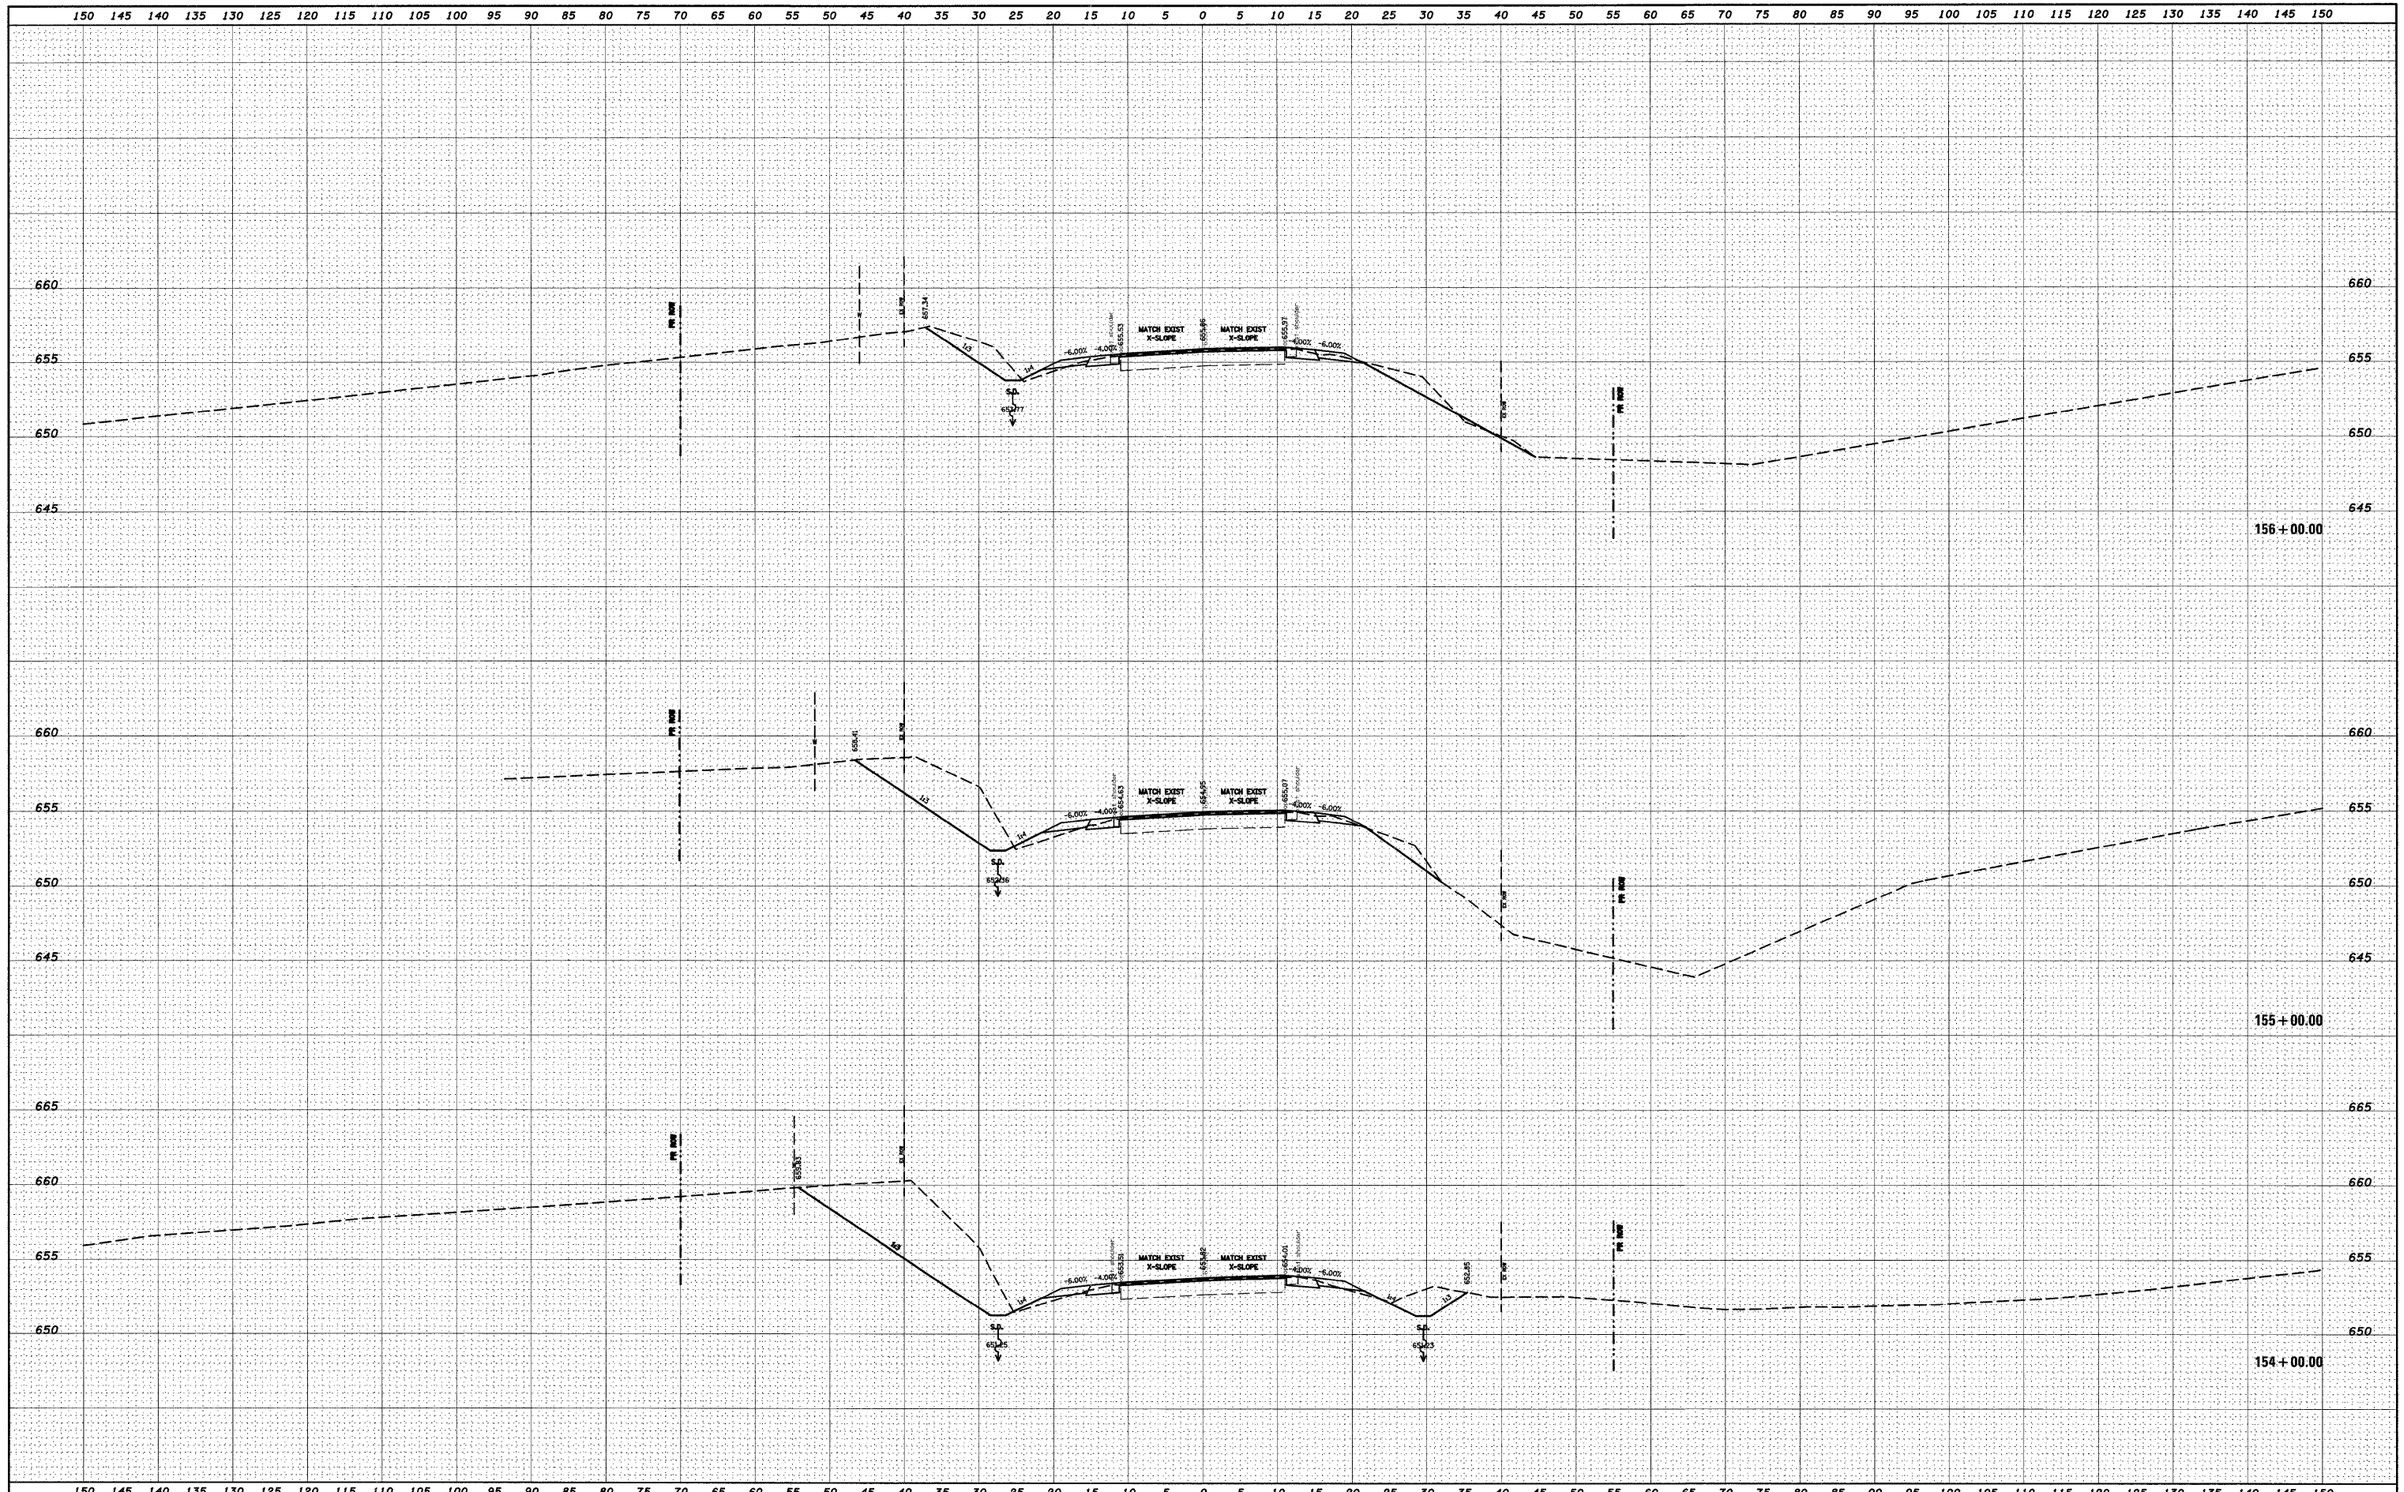

FILE NAME = c:\pw_work\PWIDOT\DINTELMANJN\dms51225\xssht02002b.dgn	USER NAME = dintelmanjn	DESIGNED -	REVISED -	**STATE OF ILLINOIS DEPARTMENT OF TRANSPORTATION**	**CROSS SECTIONS**
	PLOT SCALE = 10.0000 ' / IN.	DRAWN -	REVISED -		
	PLOT DATE = 12/16/2008	CHECKED -	REVISED -		
		DATE -	REVISED -		

SCALE: _____ | SHEET NO. __ OF ___ SHEETS | STA. 154+00.00 TO STA. 156+00.00

F.A.P. RTE.	SECTION	COUNTY	TOTAL SHEETS	SHEET NO.
809	(133,134)RS-4,135RS-5	ST.CLAIR,MONROE	252	127
		CONTRACT NO. 76408		
FED. ROAD DIST. NO. _	ILLINOIS	FED. AID PROJECT		