FINAL SURVEY		BY	DATE
NOTE BOOK	SURVEYED		
NO.	PLOTTED		
	TEMPLATE		
	AREAS		
	AREAS CHECKED		

ORIGINAL SURVEY		BY	DATE
NOTE BOOK	SURVEYED		
NO.	PLOTTED		
	TEMPLATE		
	AREAS		
	AREAS CHECKED		

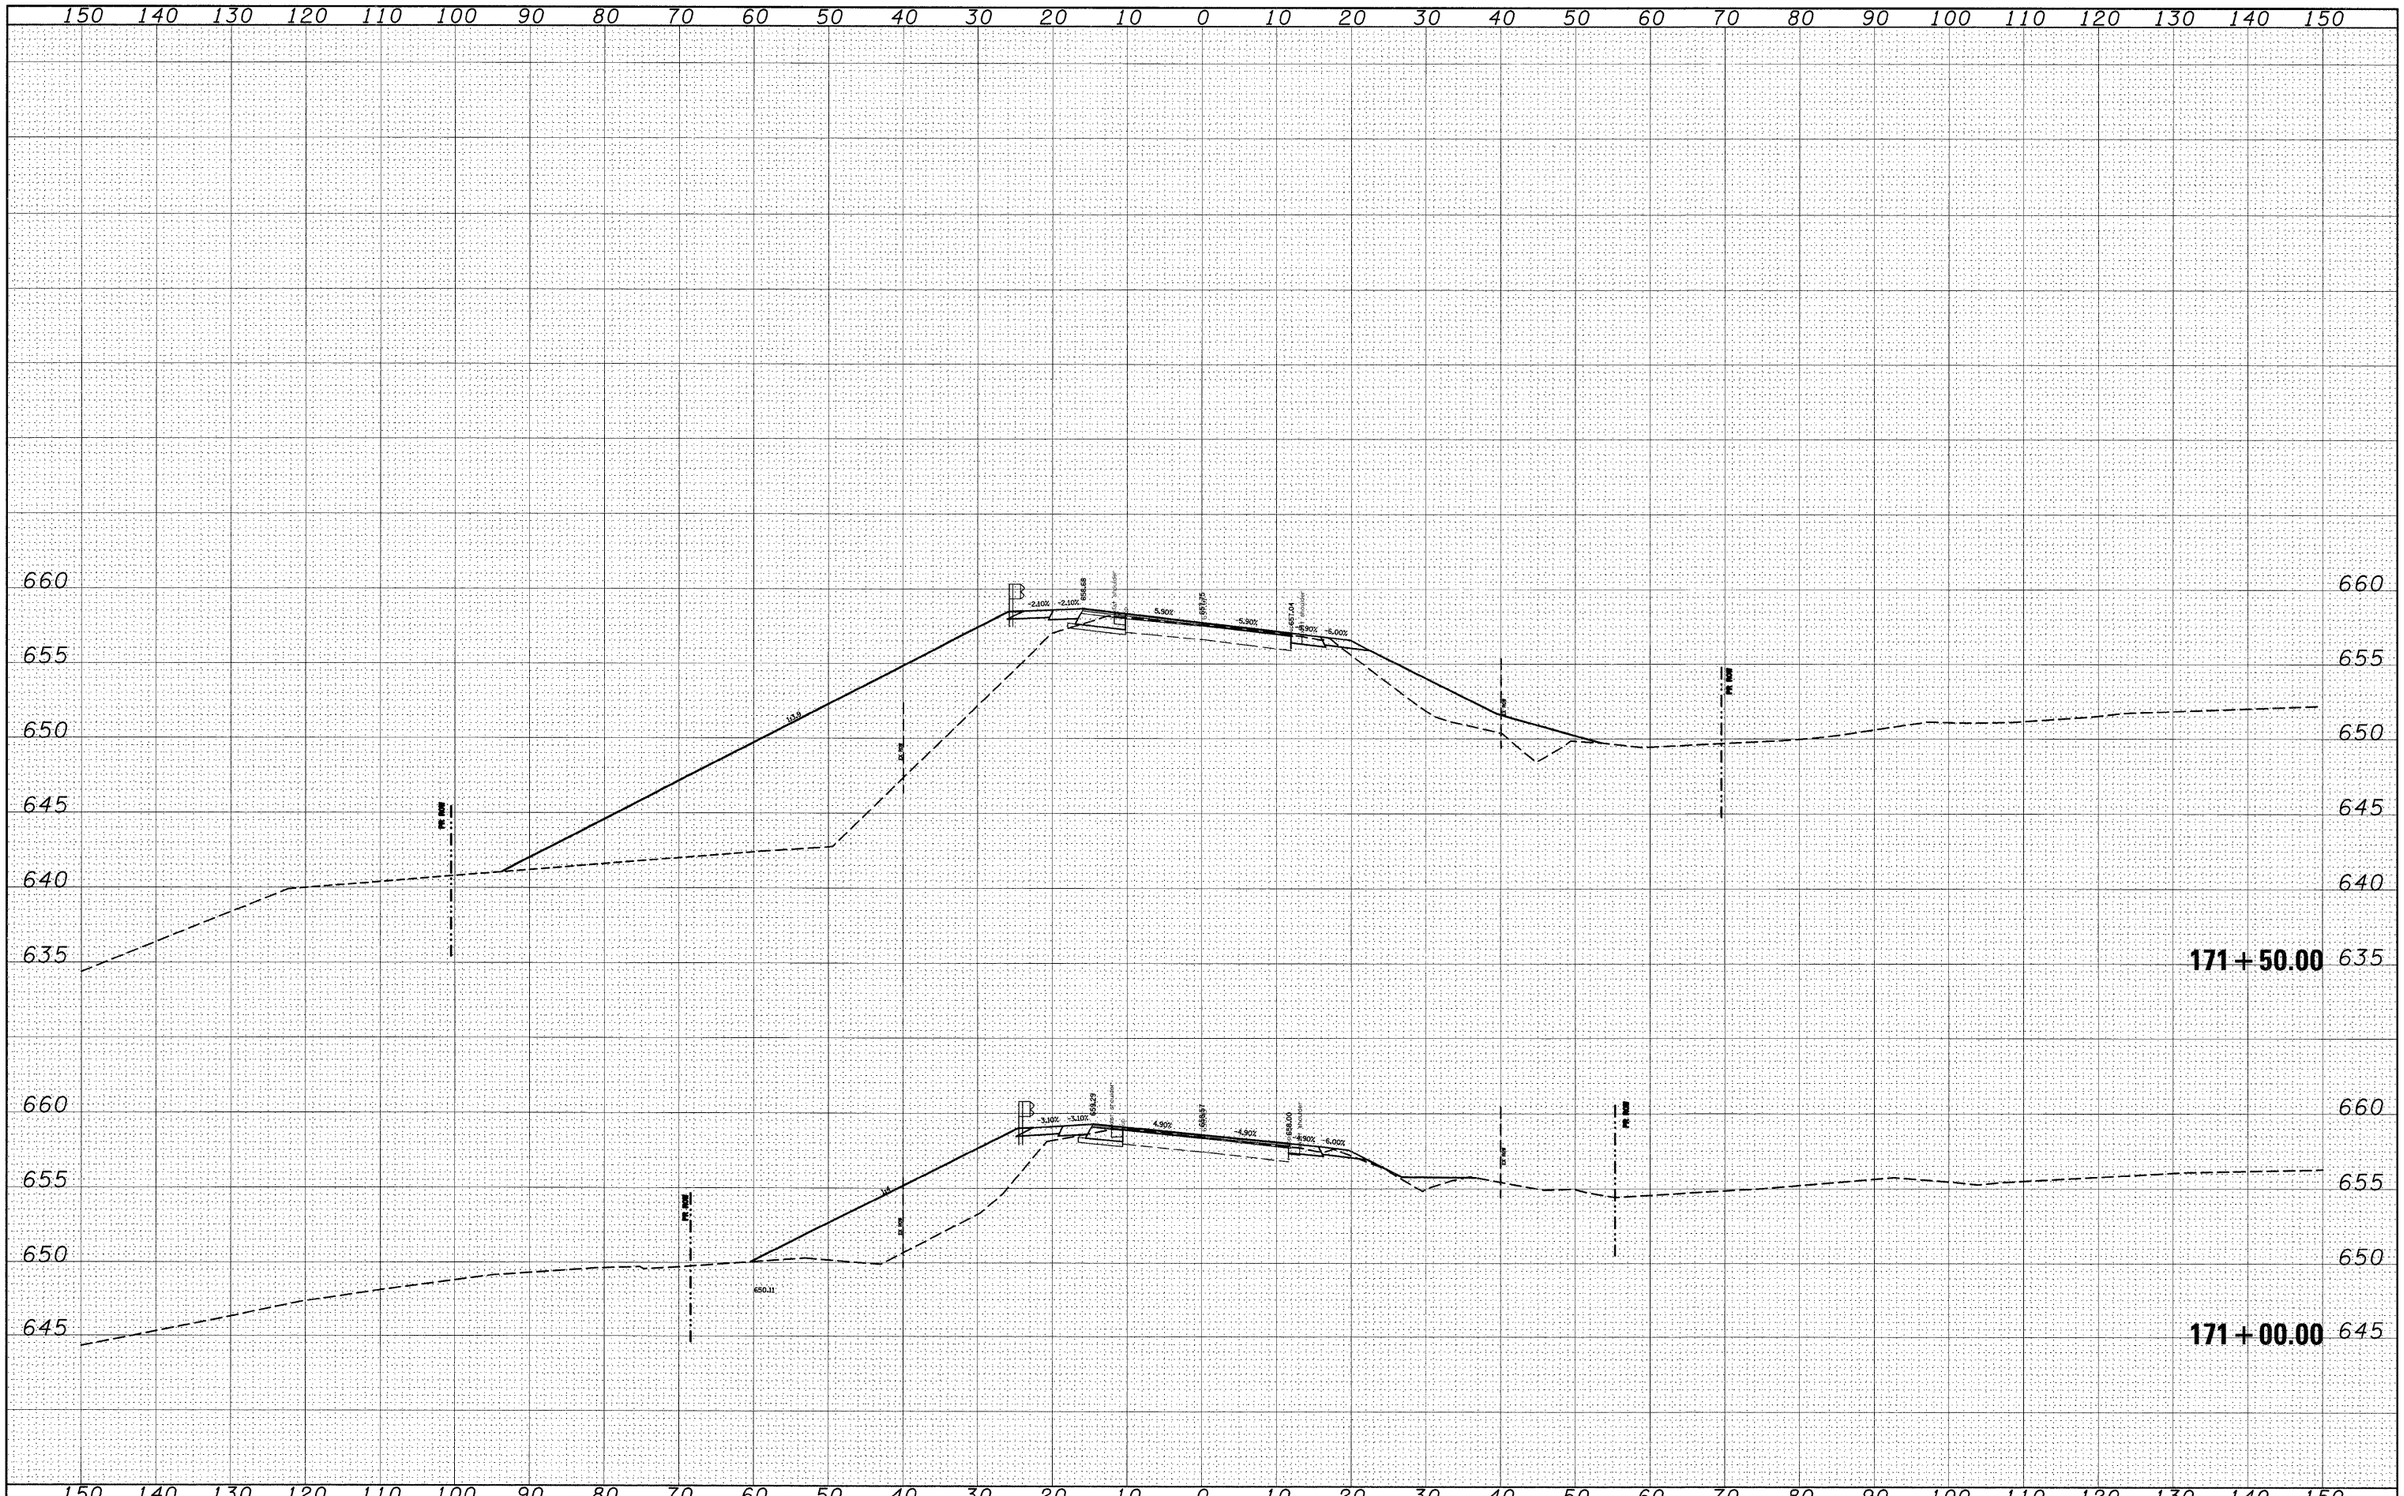

FILE NAME = $FILEL$	USER NAME = $USER$	DESIGNED - ___	REVISED - ___	STATE OF ILLINOIS DEPARTMENT OF TRANSPORTATION	CROSS SECTIONS
		DRAWN - ___	REVISED - ___		
	PLOT SCALE = $SCALE$	CHECKED - ___	REVISED - ___		SCALE: _____ SHEET NO. __ OF ___ SHEETS STA. 171+00.00 TO STA. 171+50.00
	PLOT DATE = $DATE$	DATE - _____	REVISED - ___		

F.A.P. RTE.	SECTION	COUNTY	TOTAL SHEETS	SHEET NO.
809	(133,134)RS-4,135RS-5	ST.CLAIR,MONROE	252	135
		CONTRACT NO. 76408		
FED. ROAD DIST. NO. _	ILLINOIS	FED. AID PROJECT		