| FINAL SURVEY | | BY | DATE |
|---|---|---|---|
| | SURVEYED | | |
| | PLOTTED | | |
| NOTE BOOK | TEMPLATE | | |
| NO. | AREAS | | |
| | AREAS CHECKED | | |

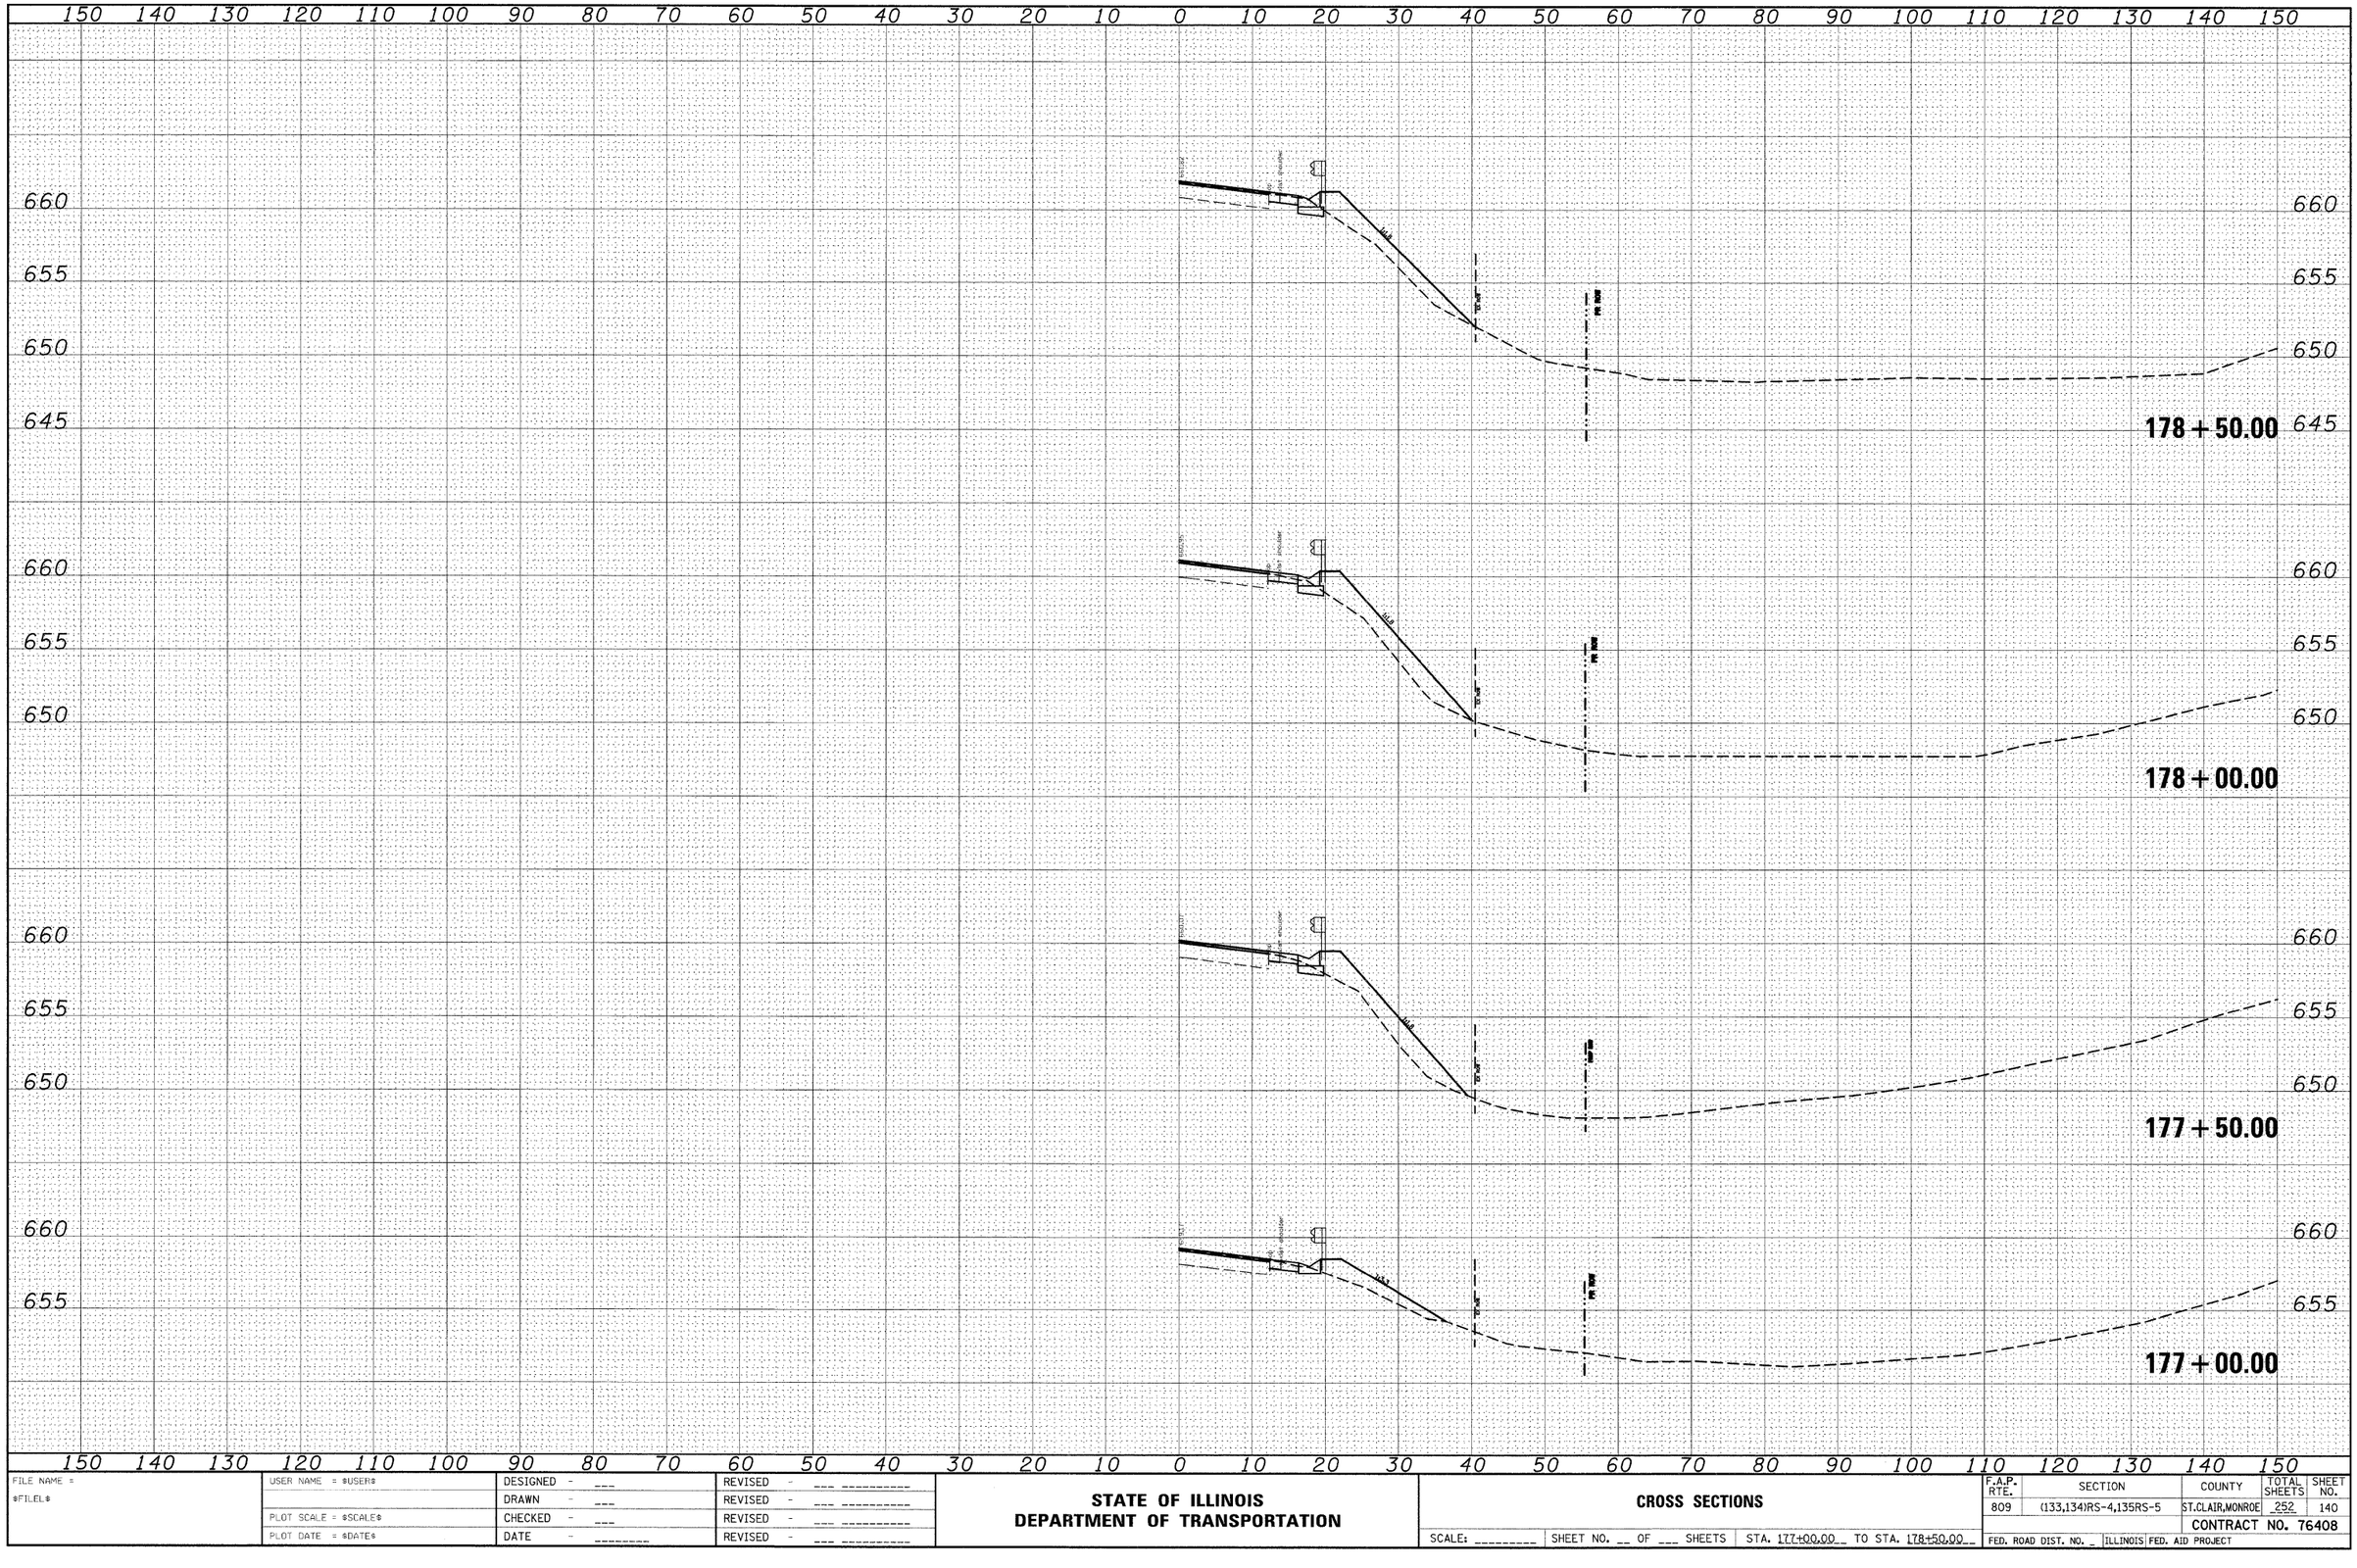


| ORIGINAL SURVEY | | BY | DATE |
|---|---|---|---|
| | SURVEYED | | |
| | PLOTTED | | |
| NOTE BOOK | TEMPLATE | | |
| NO. | AREAS | | |
| | AREAS CHECKED | | |

| | | | |
|---|---|---|---|
| FILE NAME = $FILEL$ | USER NAME = $USER$ | DESIGNED - ___ | REVISED - ___ _____ |
| | | DRAWN - ___ | REVISED - ___ _____ |
| | PLOT SCALE = $SCALE$ | CHECKED - ___ | REVISED - ___ _____ |
| | PLOT DATE = $DATE$ | DATE - _____ | REVISED - ___ _____ |

**STATE OF ILLINOIS**
**DEPARTMENT OF TRANSPORTATION**

**CROSS SECTIONS**

SCALE: _____ | SHEET NO. __ OF ___ SHEETS | STA. 177+00.00 TO STA. 178+50.00

| F.A.P. RTE. | SECTION | COUNTY | TOTAL SHEETS | SHEET NO. |
|---|---|---|---|---|
| 809 | (133,134)RS-4,135RS-5 | ST.CLAIR,MONROE | 252 | 140 |
| | | CONTRACT NO. 76408 | | |
| FED. ROAD DIST. NO. _ | ILLINOIS | FED. AID PROJECT | | |