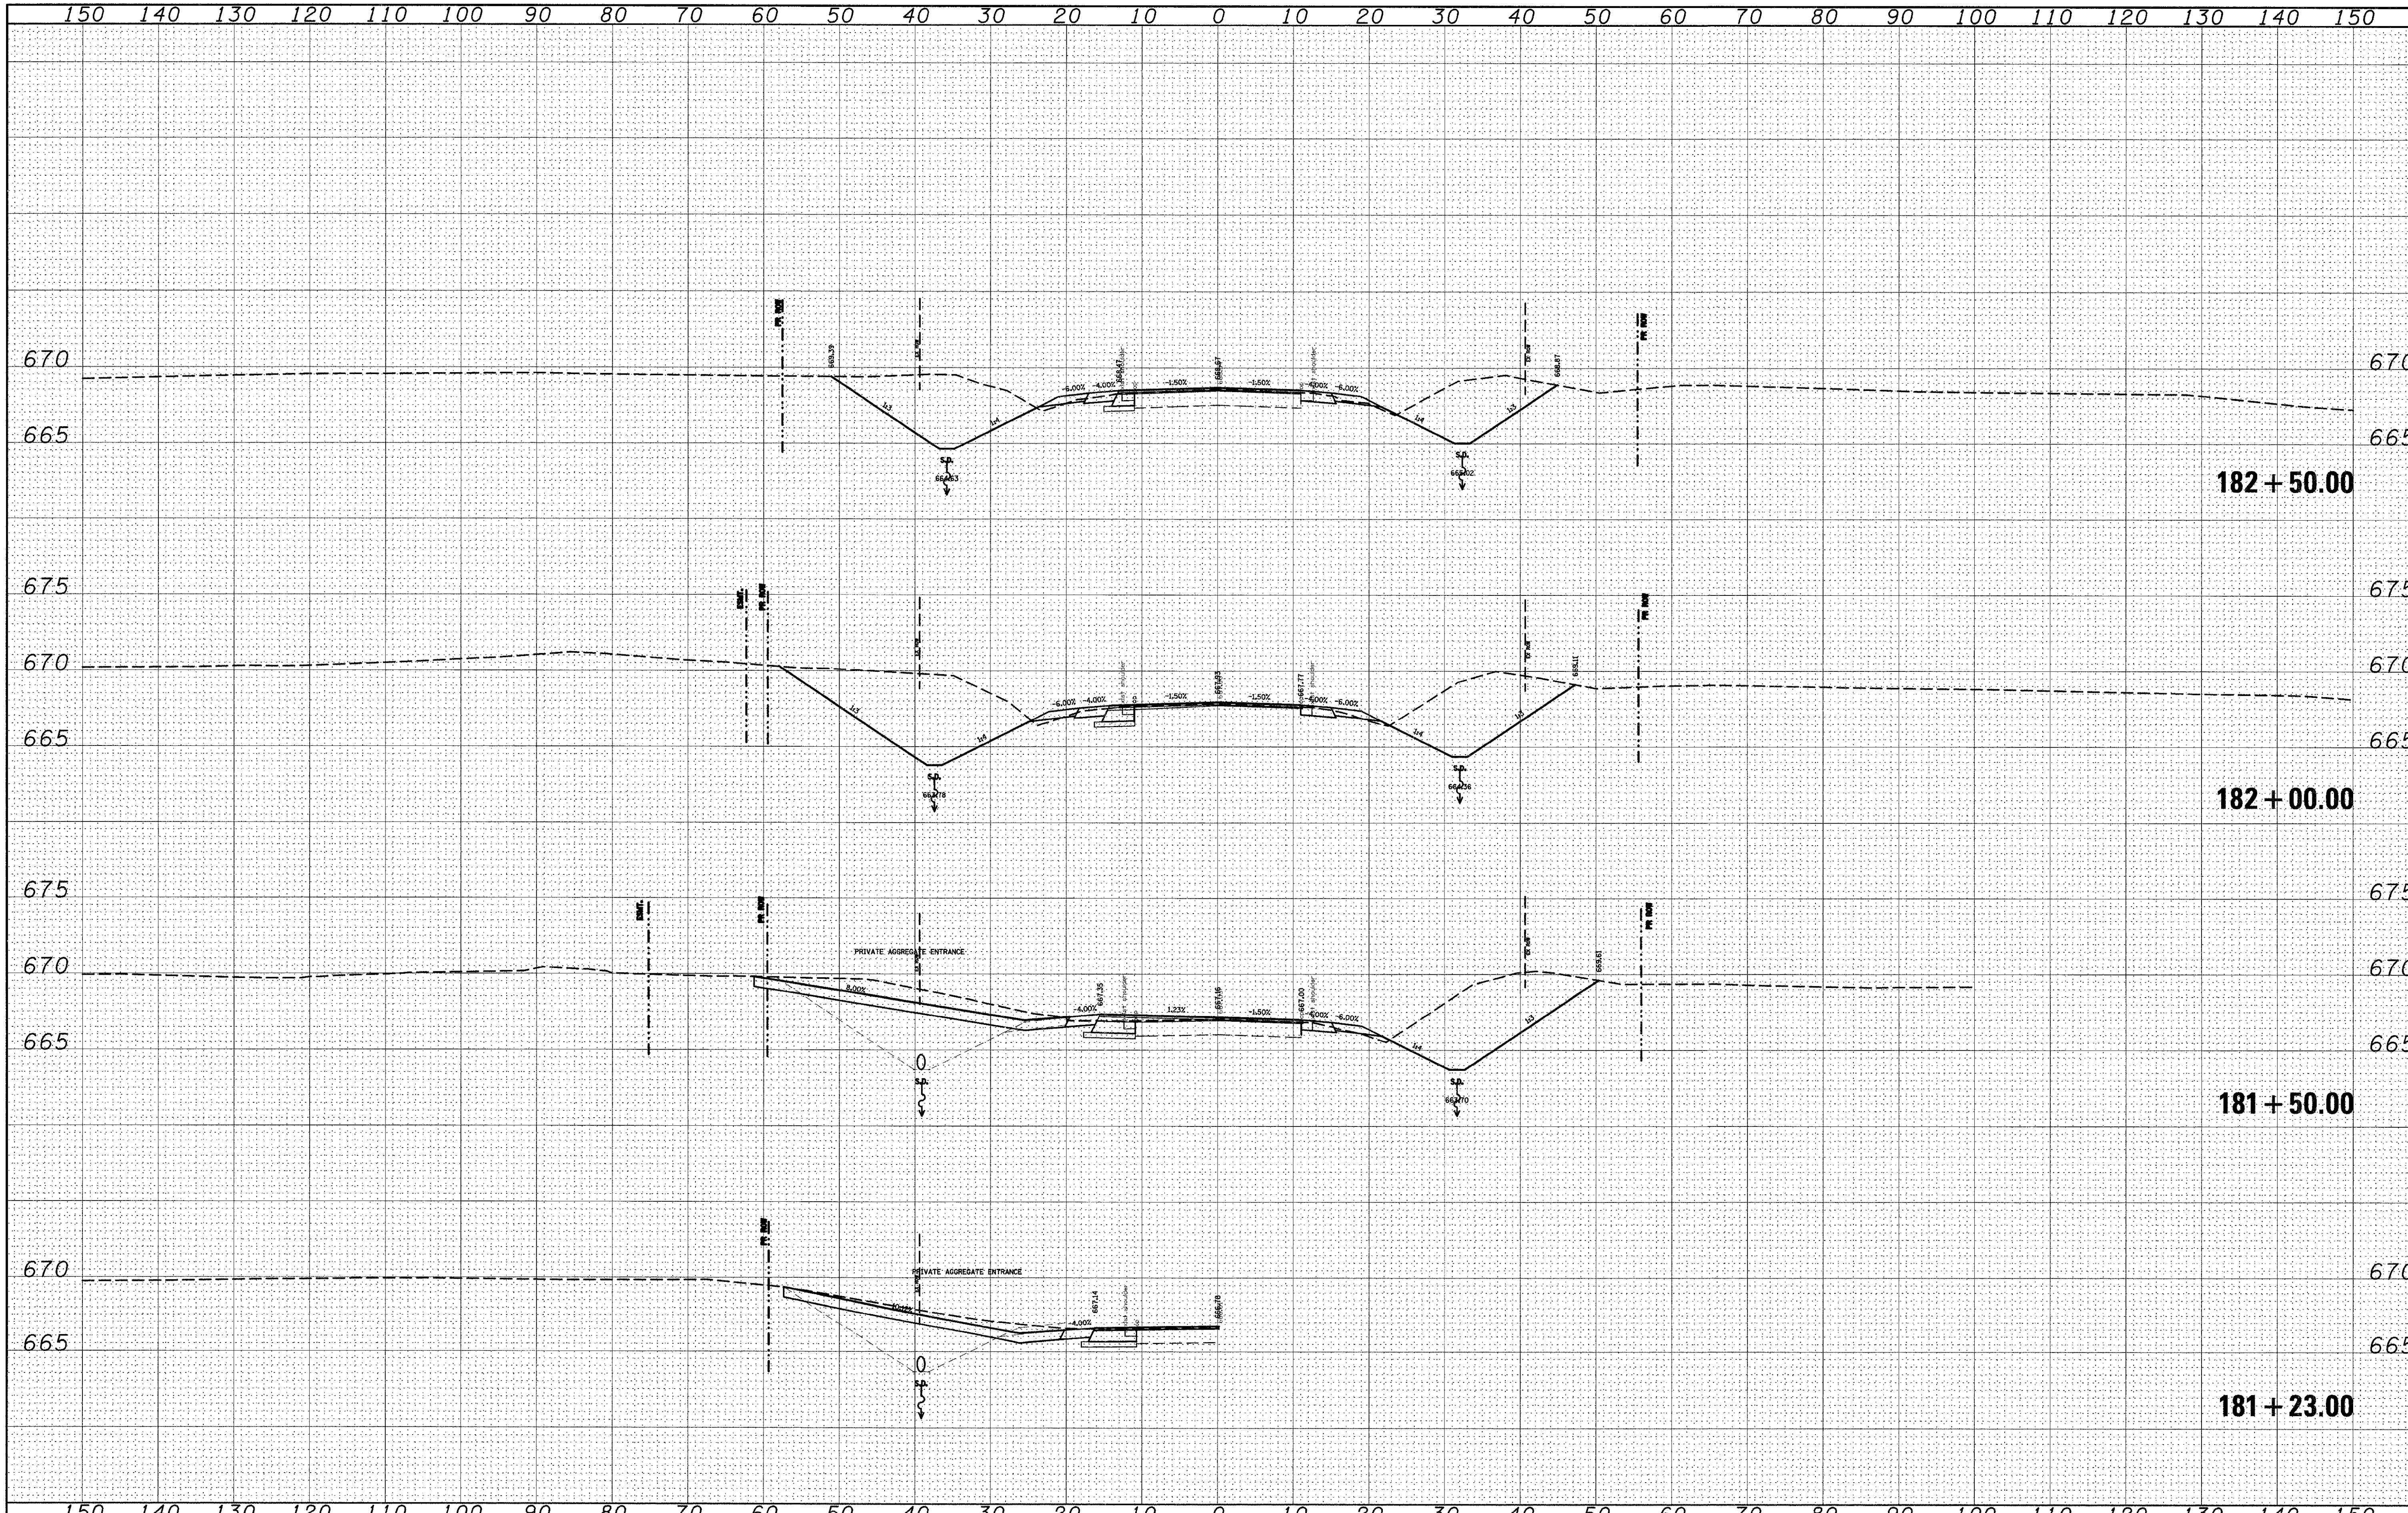

FINAL SURVEY

NOTE BOOK	BY	DATE
NO.		
SURVEYED		
PLOTTED		
TEMPLATE		
AREAS		
AREAS CHECKED		

ORIGINAL SURVEY

NOTE BOOK	BY	DATE
NO.		
SURVEYED		
PLOTTED		
TEMPLATE		
AREAS		
AREAS CHECKED		

FILE NAME =	USER NAME = $USER$	DESIGNED - ___	REVISED - ___ ___________
$FILEL$		DRAWN - ___	REVISED - ___ ___________
	PLOT SCALE = $SCALE$	CHECKED - ___	REVISED - ___ ___________
	PLOT DATE = $DATE$	DATE - ________	REVISED - ___ ___________

STATE OF ILLINOIS
DEPARTMENT OF TRANSPORTATION

CROSS SECTIONS

SCALE: ________ | SHEET NO. __ OF ___ SHEETS | STA. 181+23.00__ TO STA. 182+50.00__

F.A.P. RTE.	SECTION	COUNTY	TOTAL SHEETS	SHEET NO.
809	(133,134)RS-4,135RS-5	ST.CLAIR,MONROE	252	143

CONTRACT NO. 76408

FED. ROAD DIST. NO. _ | ILLINOIS | FED. AID PROJECT