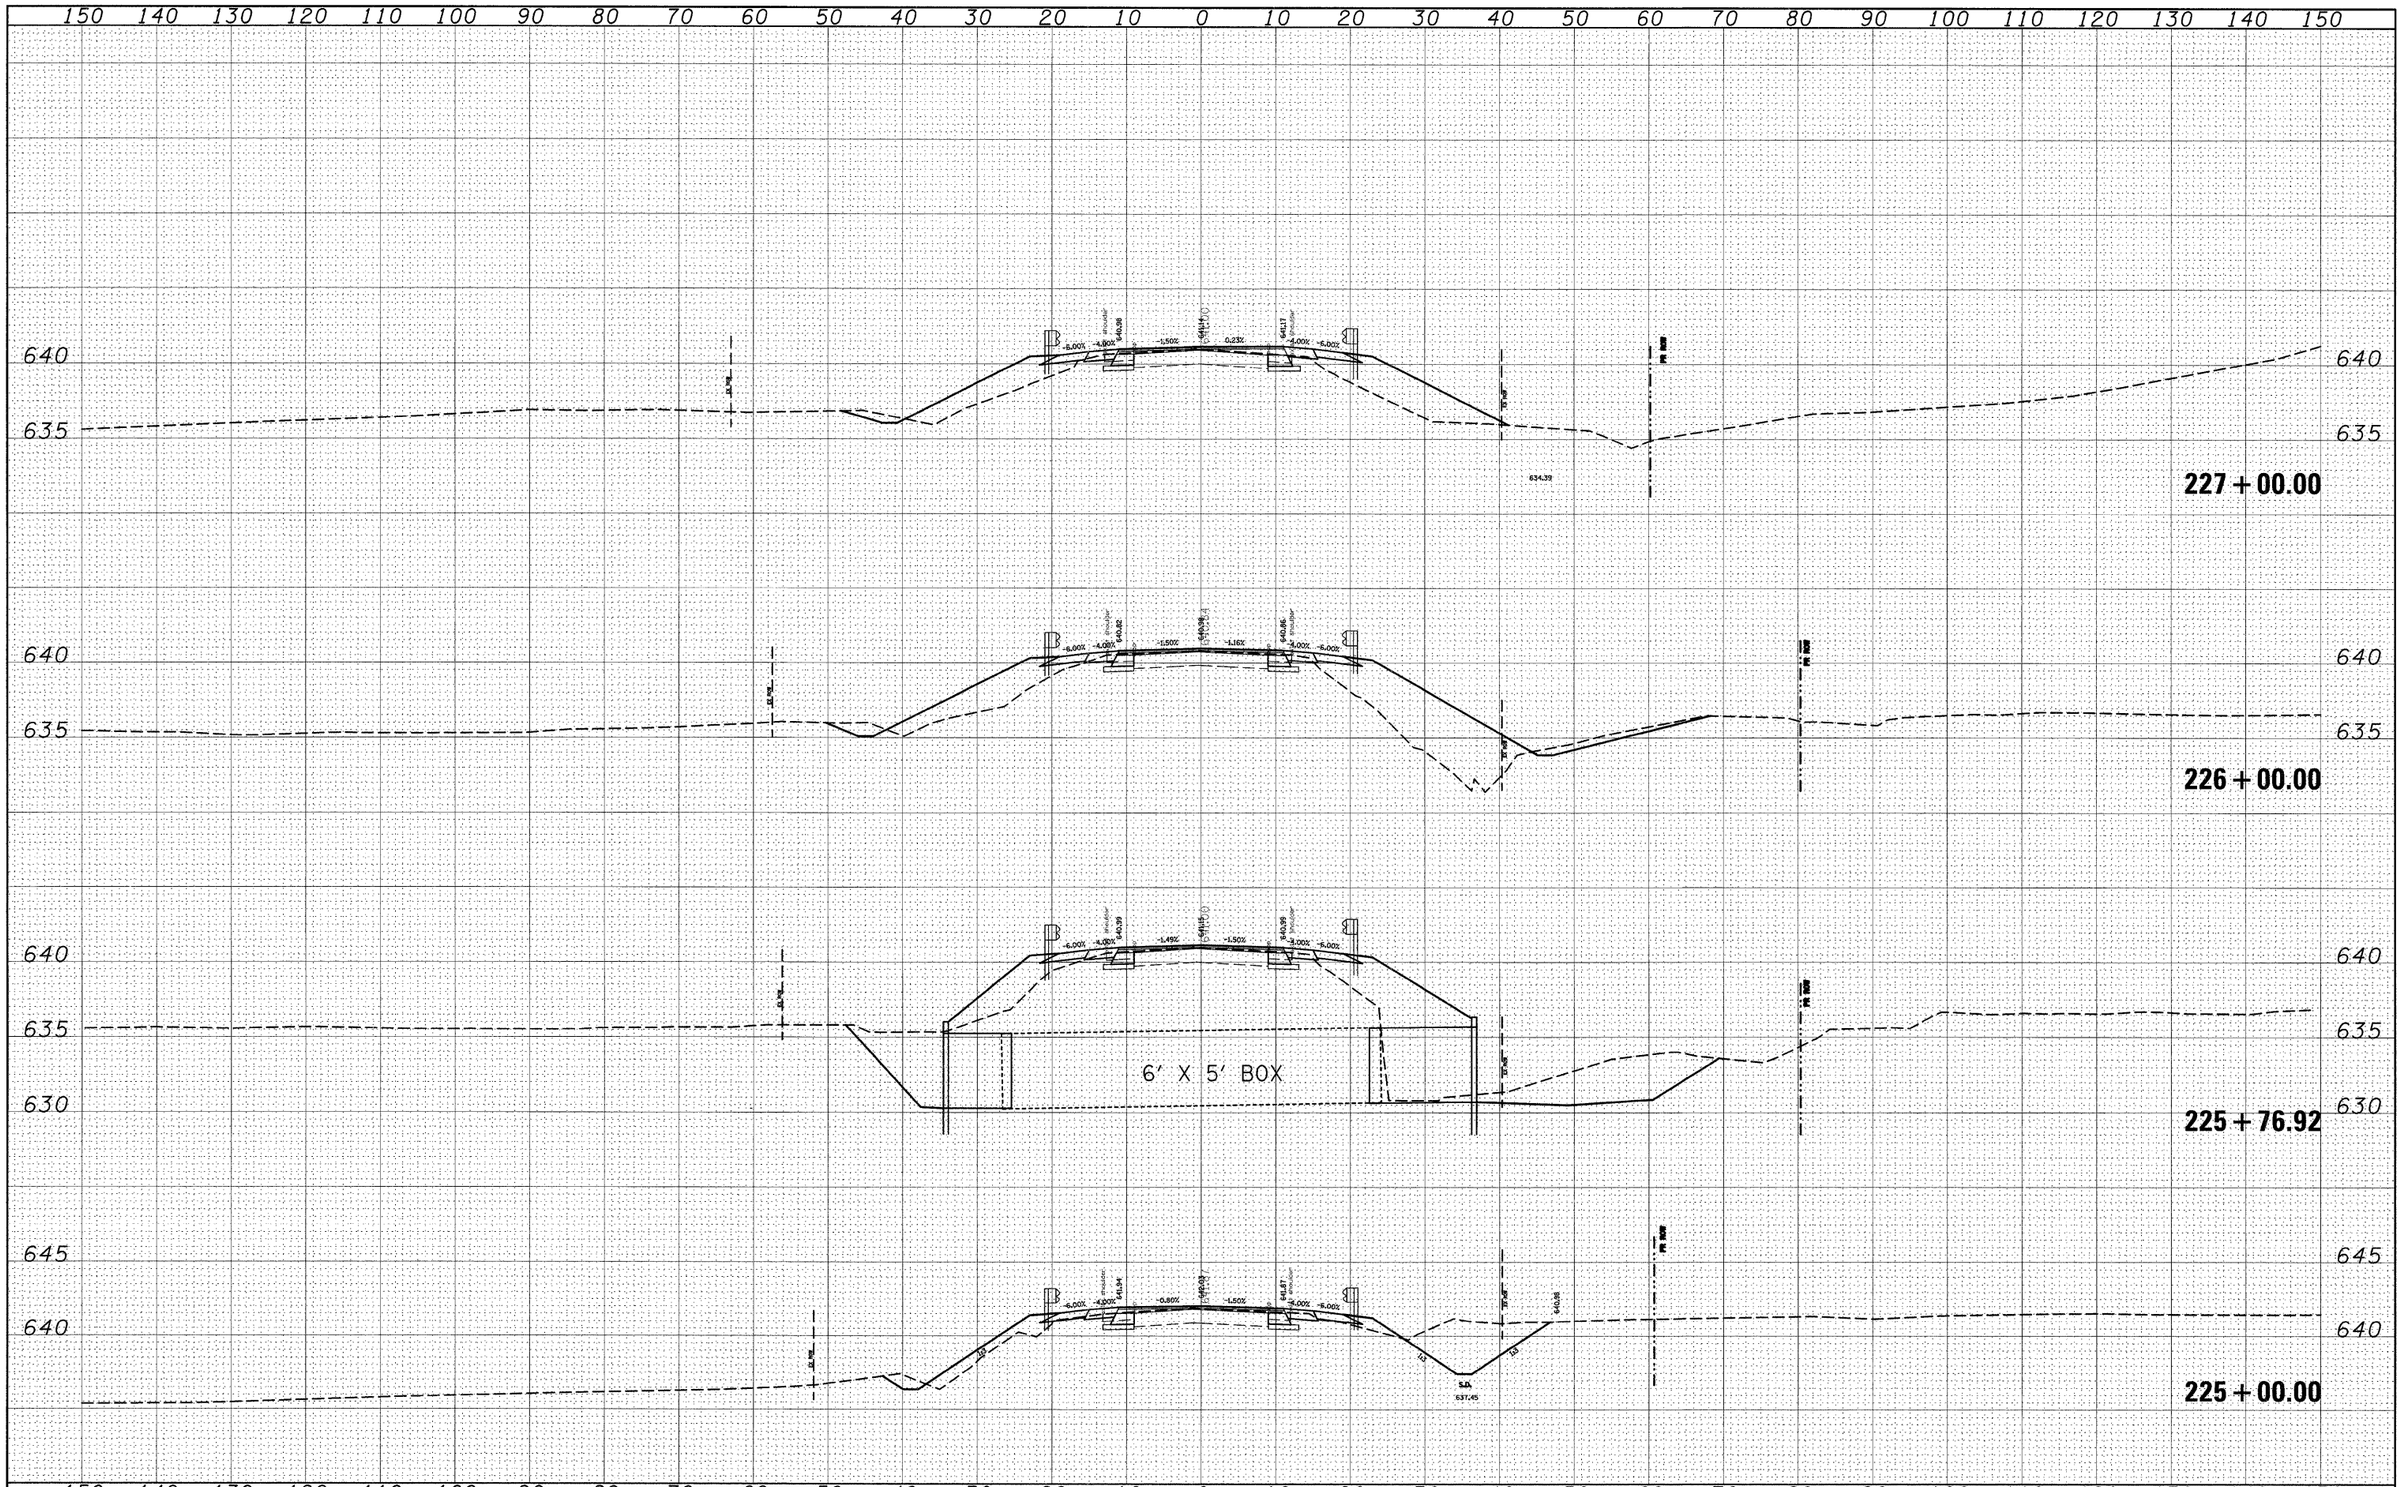

FINAL SURVEY	BY	DATE
SURVEYED		
PLOTTED		
TEMPLATE		
AREAS		
AREAS CHECKED		
NOTE BOOK NO.		

ORIGINAL SURVEY	BY	DATE
SURVEYED		
PLOTTED		
TEMPLATE		
AREAS		
AREAS CHECKED		
NOTE BOOK NO.		

FILE NAME = c:\pw_work\PWIDOT\DINTELMANJN\dms51225\xsht01802e.dgn

USER NAME = dintelmanjn
PLOT SCALE = 10.0000 ' / IN.
PLOT DATE = 12/16/2008

DESIGNED - ___
DRAWN - ___
CHECKED - ___
DATE - _____

REVISED - ___ _____
REVISED - ___ _____
REVISED - ___ _____
REVISED - ___ _____

STATE OF ILLINOIS
DEPARTMENT OF TRANSPORTATION

CROSS SECTIONS

SCALE: _____ | SHEET NO. __ OF ___ SHEETS | STA. 225+00.00 _ TO STA. 227+00.00 _

F.A.P. RTE.	SECTION	COUNTY	TOTAL SHEETS	SHEET NO.
809	(133,134)RS-4,135RS-5	ST.CLAIR,MONROE	252	164
		CONTRACT NO. 76408		

FED. ROAD DIST. NO. _ | ILLINOIS | FED. AID PROJECT