FINAL SURVEY	BY	DATE
SURVEYED		
PLOTTED		
NOTE BOOK	TEMPLATE	
NO.	AREAS	
	AREAS CHECKED	

ORIGINAL SURVEY	BY	DATE
SURVEYED		
PLOTTED		
NOTE BOOK	TEMPLATE	
NO.	AREAS	
	AREAS CHECKED	

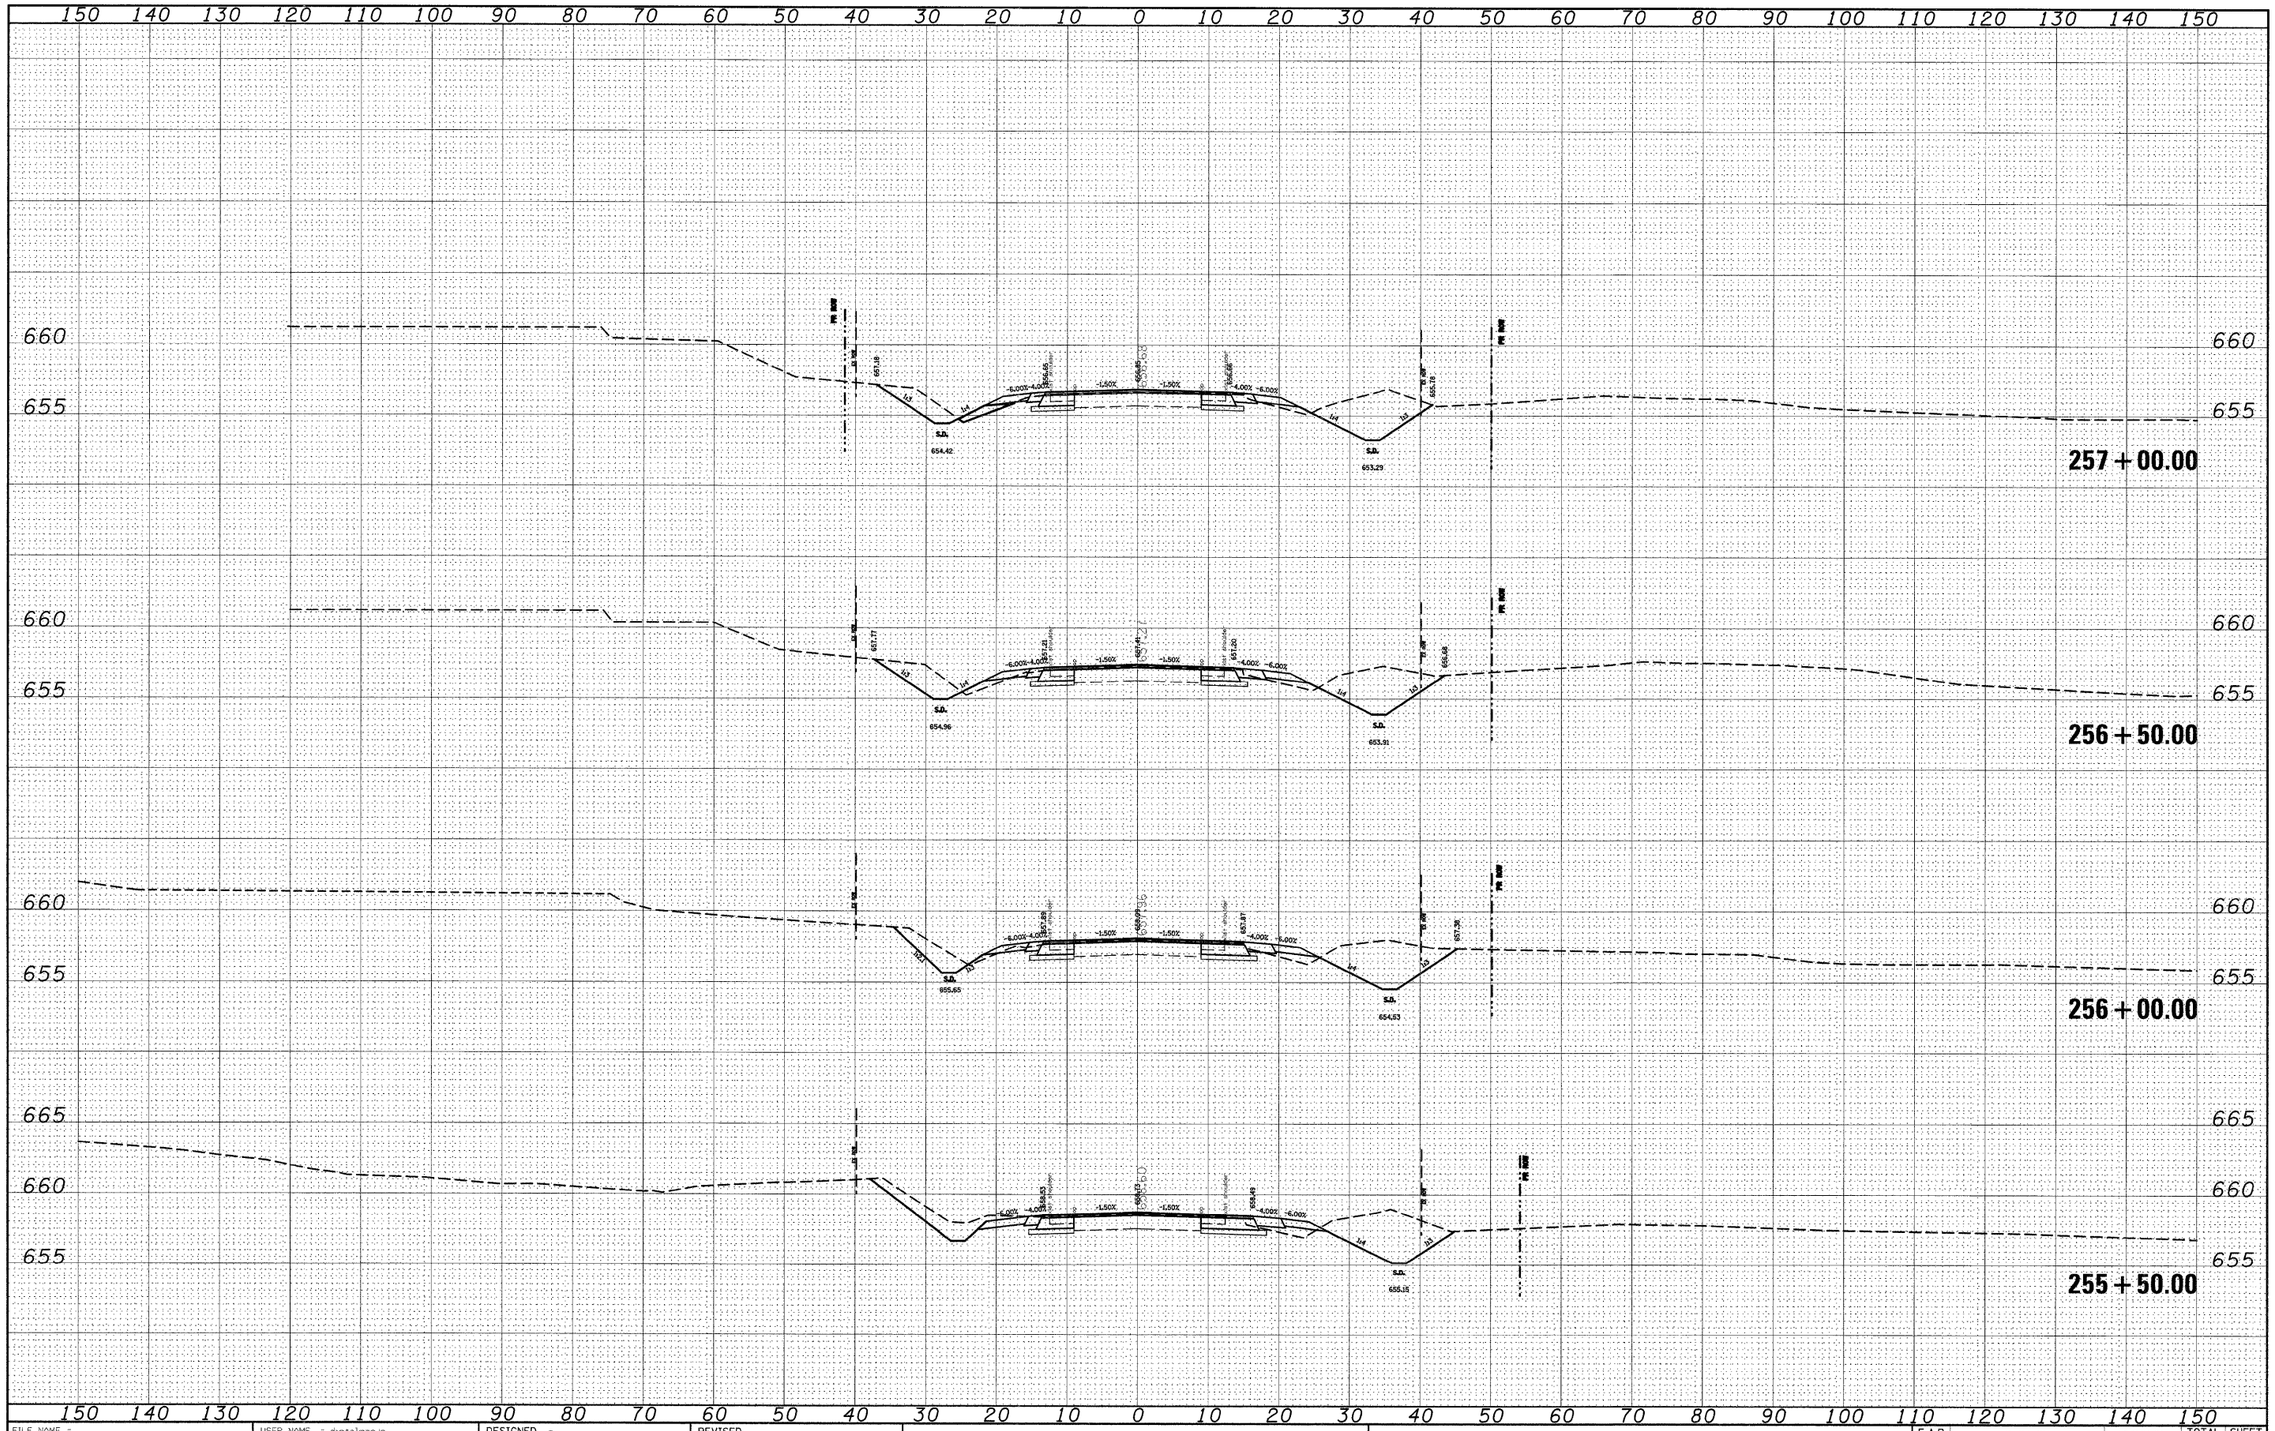

FILE NAME = c:\pw_work\PWIDOT\DINTELMANJN\dms51225\xssht01502f.dgn	USER NAME = dintelmanjn	DESIGNED -	REVISED -	STATE OF ILLINOIS DEPARTMENT OF TRANSPORTATION	CROSS SECTIONS
		DRAWN -	REVISED -		
	PLOT SCALE = 10.5680 ' / IN.	CHECKED -	REVISED -		
	PLOT DATE = 12/16/2008	DATE -	REVISED -		

SCALE: _____ | SHEET NO. __ OF ___ SHEETS | STA. 255+50.00 TO STA. 257+00.00

F.A.P. RTE.	SECTION	COUNTY	TOTAL SHEETS	SHEET NO.
809	(133,134)RS-4,135RS-5	ST.CLAIR,MONROE	252	177
		CONTRACT NO. 76408		
FED. ROAD DIST. NO. _	ILLINOIS	FED. AID PROJECT		