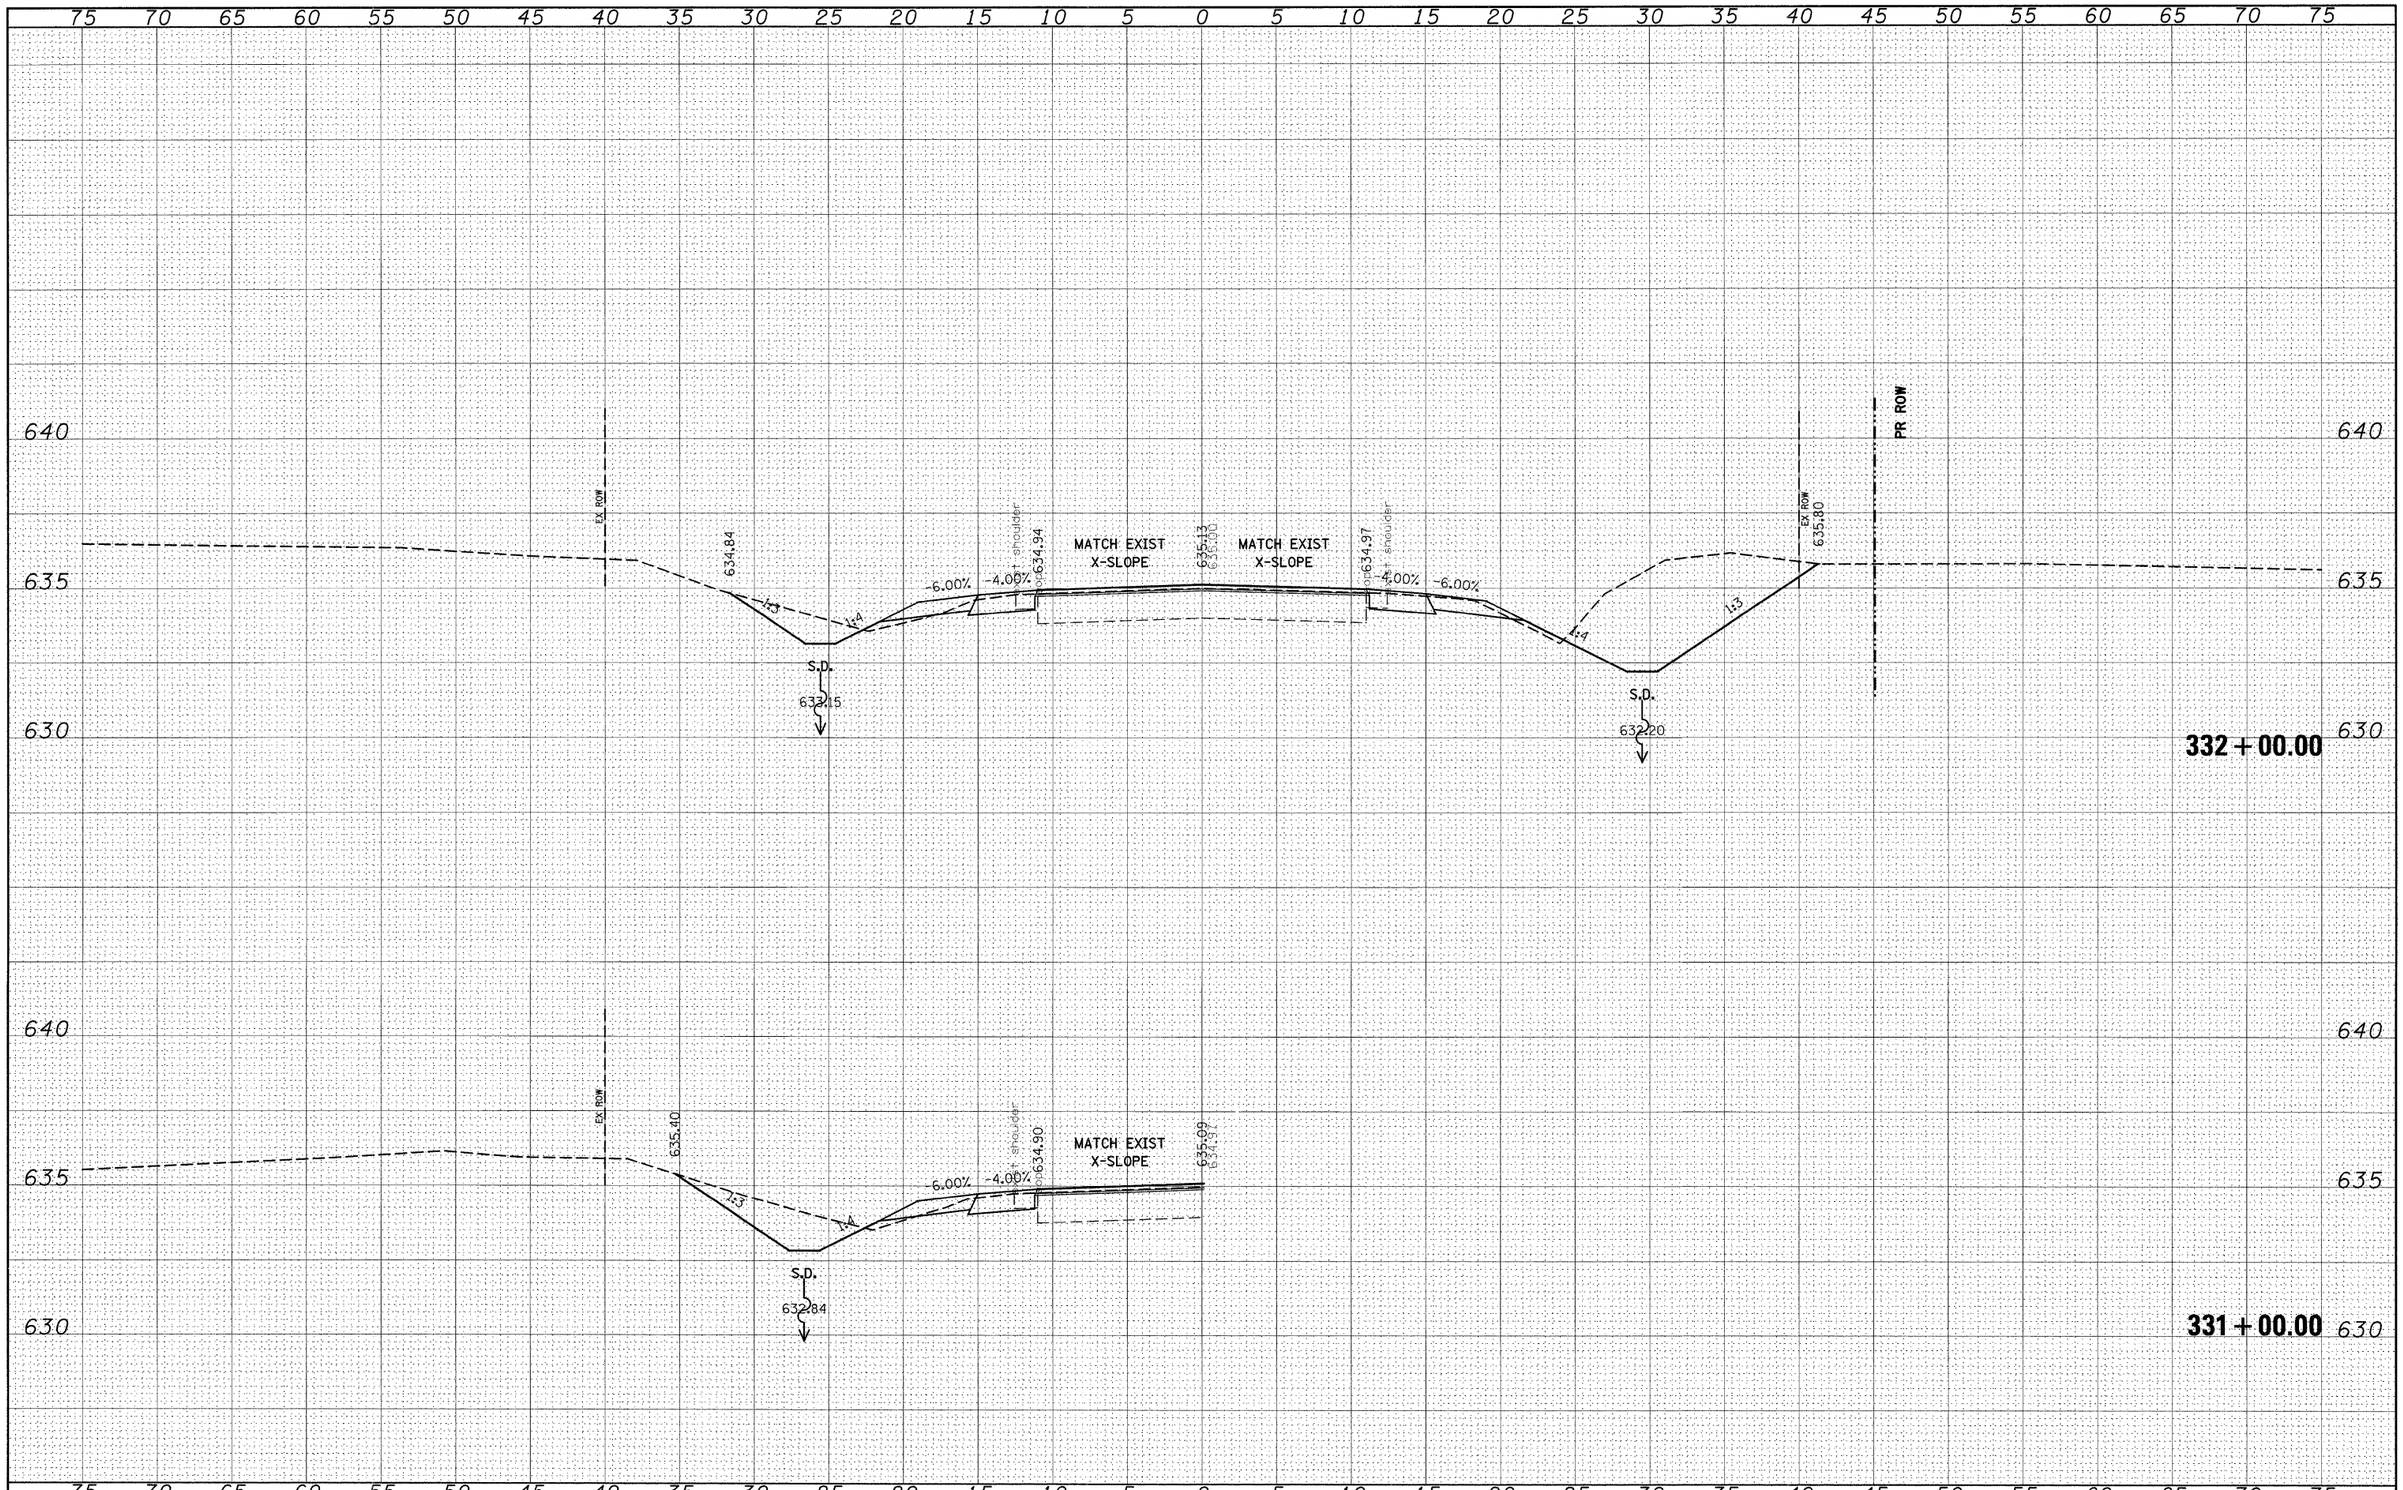

FINAL SURVEY	BY	DATE
SURVEYED		
PLOTTED		
NOTE BOOK	TEMPLATE	
NO.	AREAS	
	AREAS CHECKED	

ORIGINAL SURVEY	BY	DATE
SURVEYED		
PLOTTED		
NOTE BOOK	TEMPLATE	
NO.	AREAS	
	AREAS CHECKED	

FILE NAME = c:\pw_work\PWIDOT\DINTELMANJN\dms51225\xssht01802.j.dgn	USER NAME = dintelmanjn	DESIGNED - ___	REVISED - ___ _____
		DRAWN - ___	REVISED - ___ _____
	PLOT SCALE = 5.0200 ' / IN.	CHECKED - ___	REVISED - ___ _____
	PLOT DATE = 12/16/2008	DATE - _____	REVISED - ___ _____

STATE OF ILLINOIS
DEPARTMENT OF TRANSPORTATION

CROSS SECTIONS

SCALE: _____ | SHEET NO. __ OF ___ SHEETS | STA. 331+00.00 _ TO STA. 332+00.00 _

F.A.P. RTE.	SECTION	COUNTY	TOTAL SHEETS	SHEET NO.
809	(133,134)RS-4,135RS-5	ST. CLAIR, MONROE	252	223
		CONTRACT NO. 76408		
FED. ROAD DIST. NO. _	ILLINOIS	FED. AID PROJECT		