FINAL SURVEY	NOTE BOOK	NO.
SURVEYED		
PLOTTED		
TEMPLATE		
AREAS		
AREAS CHECKED		

BY	DATE

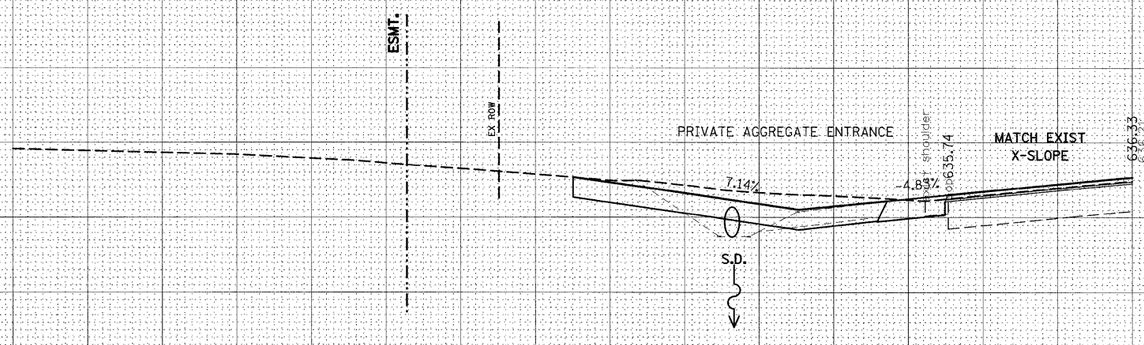

339 + 48.93

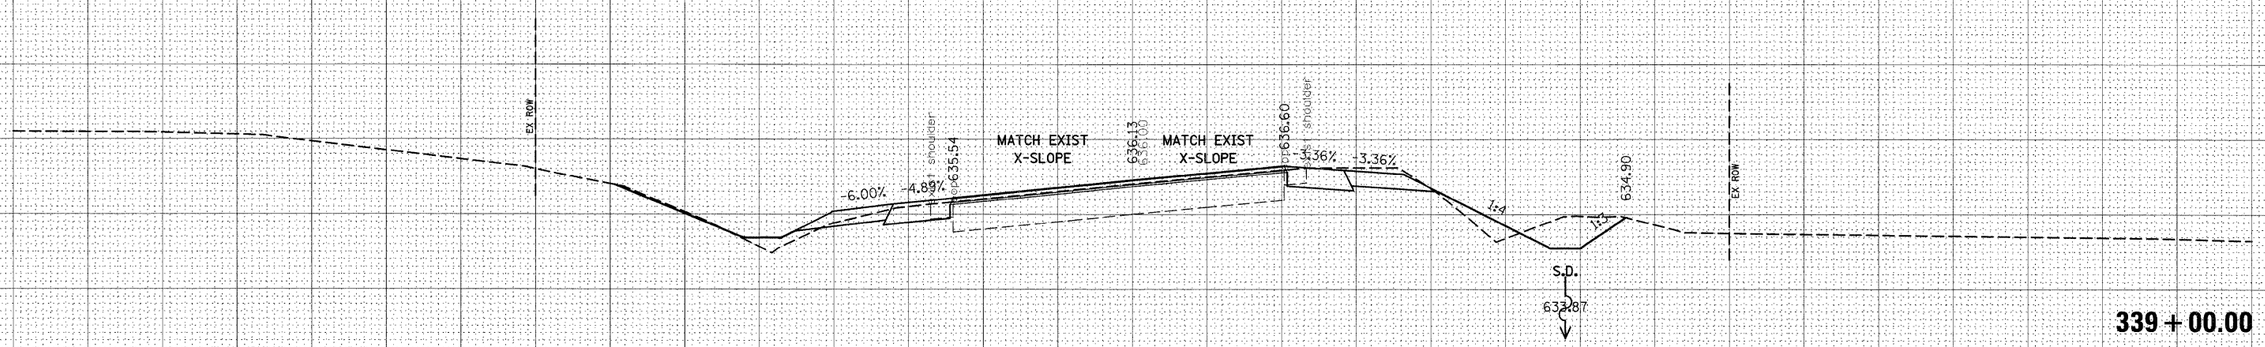

339 + 00.00

FILE NAME = c:\pw_work\PWIDOT\DINTELMANJN\dms51225\xssht01302_j.dgn	USER NAME = dintelmanjn	DESIGNED - ___	REVISED - ___
		DRAWN - ___	REVISED - ___
	PLOT SCALE = 5.0000 ' / IN.	CHECKED - ___	REVISED - ___
	PLOT DATE = 12/16/2008	DATE - ___	REVISED - ___

STATE OF ILLINOIS
DEPARTMENT OF TRANSPORTATION

CROSS SECTIONS

SCALE: ___ | SHEET NO. __ OF ___ SHEETS | STA. 339+00.00 _ TO STA. 339+48.93 _

F.A.P. RTE.	SECTION	COUNTY	TOTAL SHEETS	SHEET NO.
809	(133,134)RS-4,135RS-5	ST. CLAIR, MONROE	252	229
		CONTRACT NO. 76408		
FED. ROAD DIST. NO. _	ILLINOIS	FED. AID PROJECT		