FINAL SURVEY	NOTE BOOK	NO.
SURVEYED		
PLOTTED		
TEMPLATE		
AREAS		
AREAS CHECKED		

BY	DATE

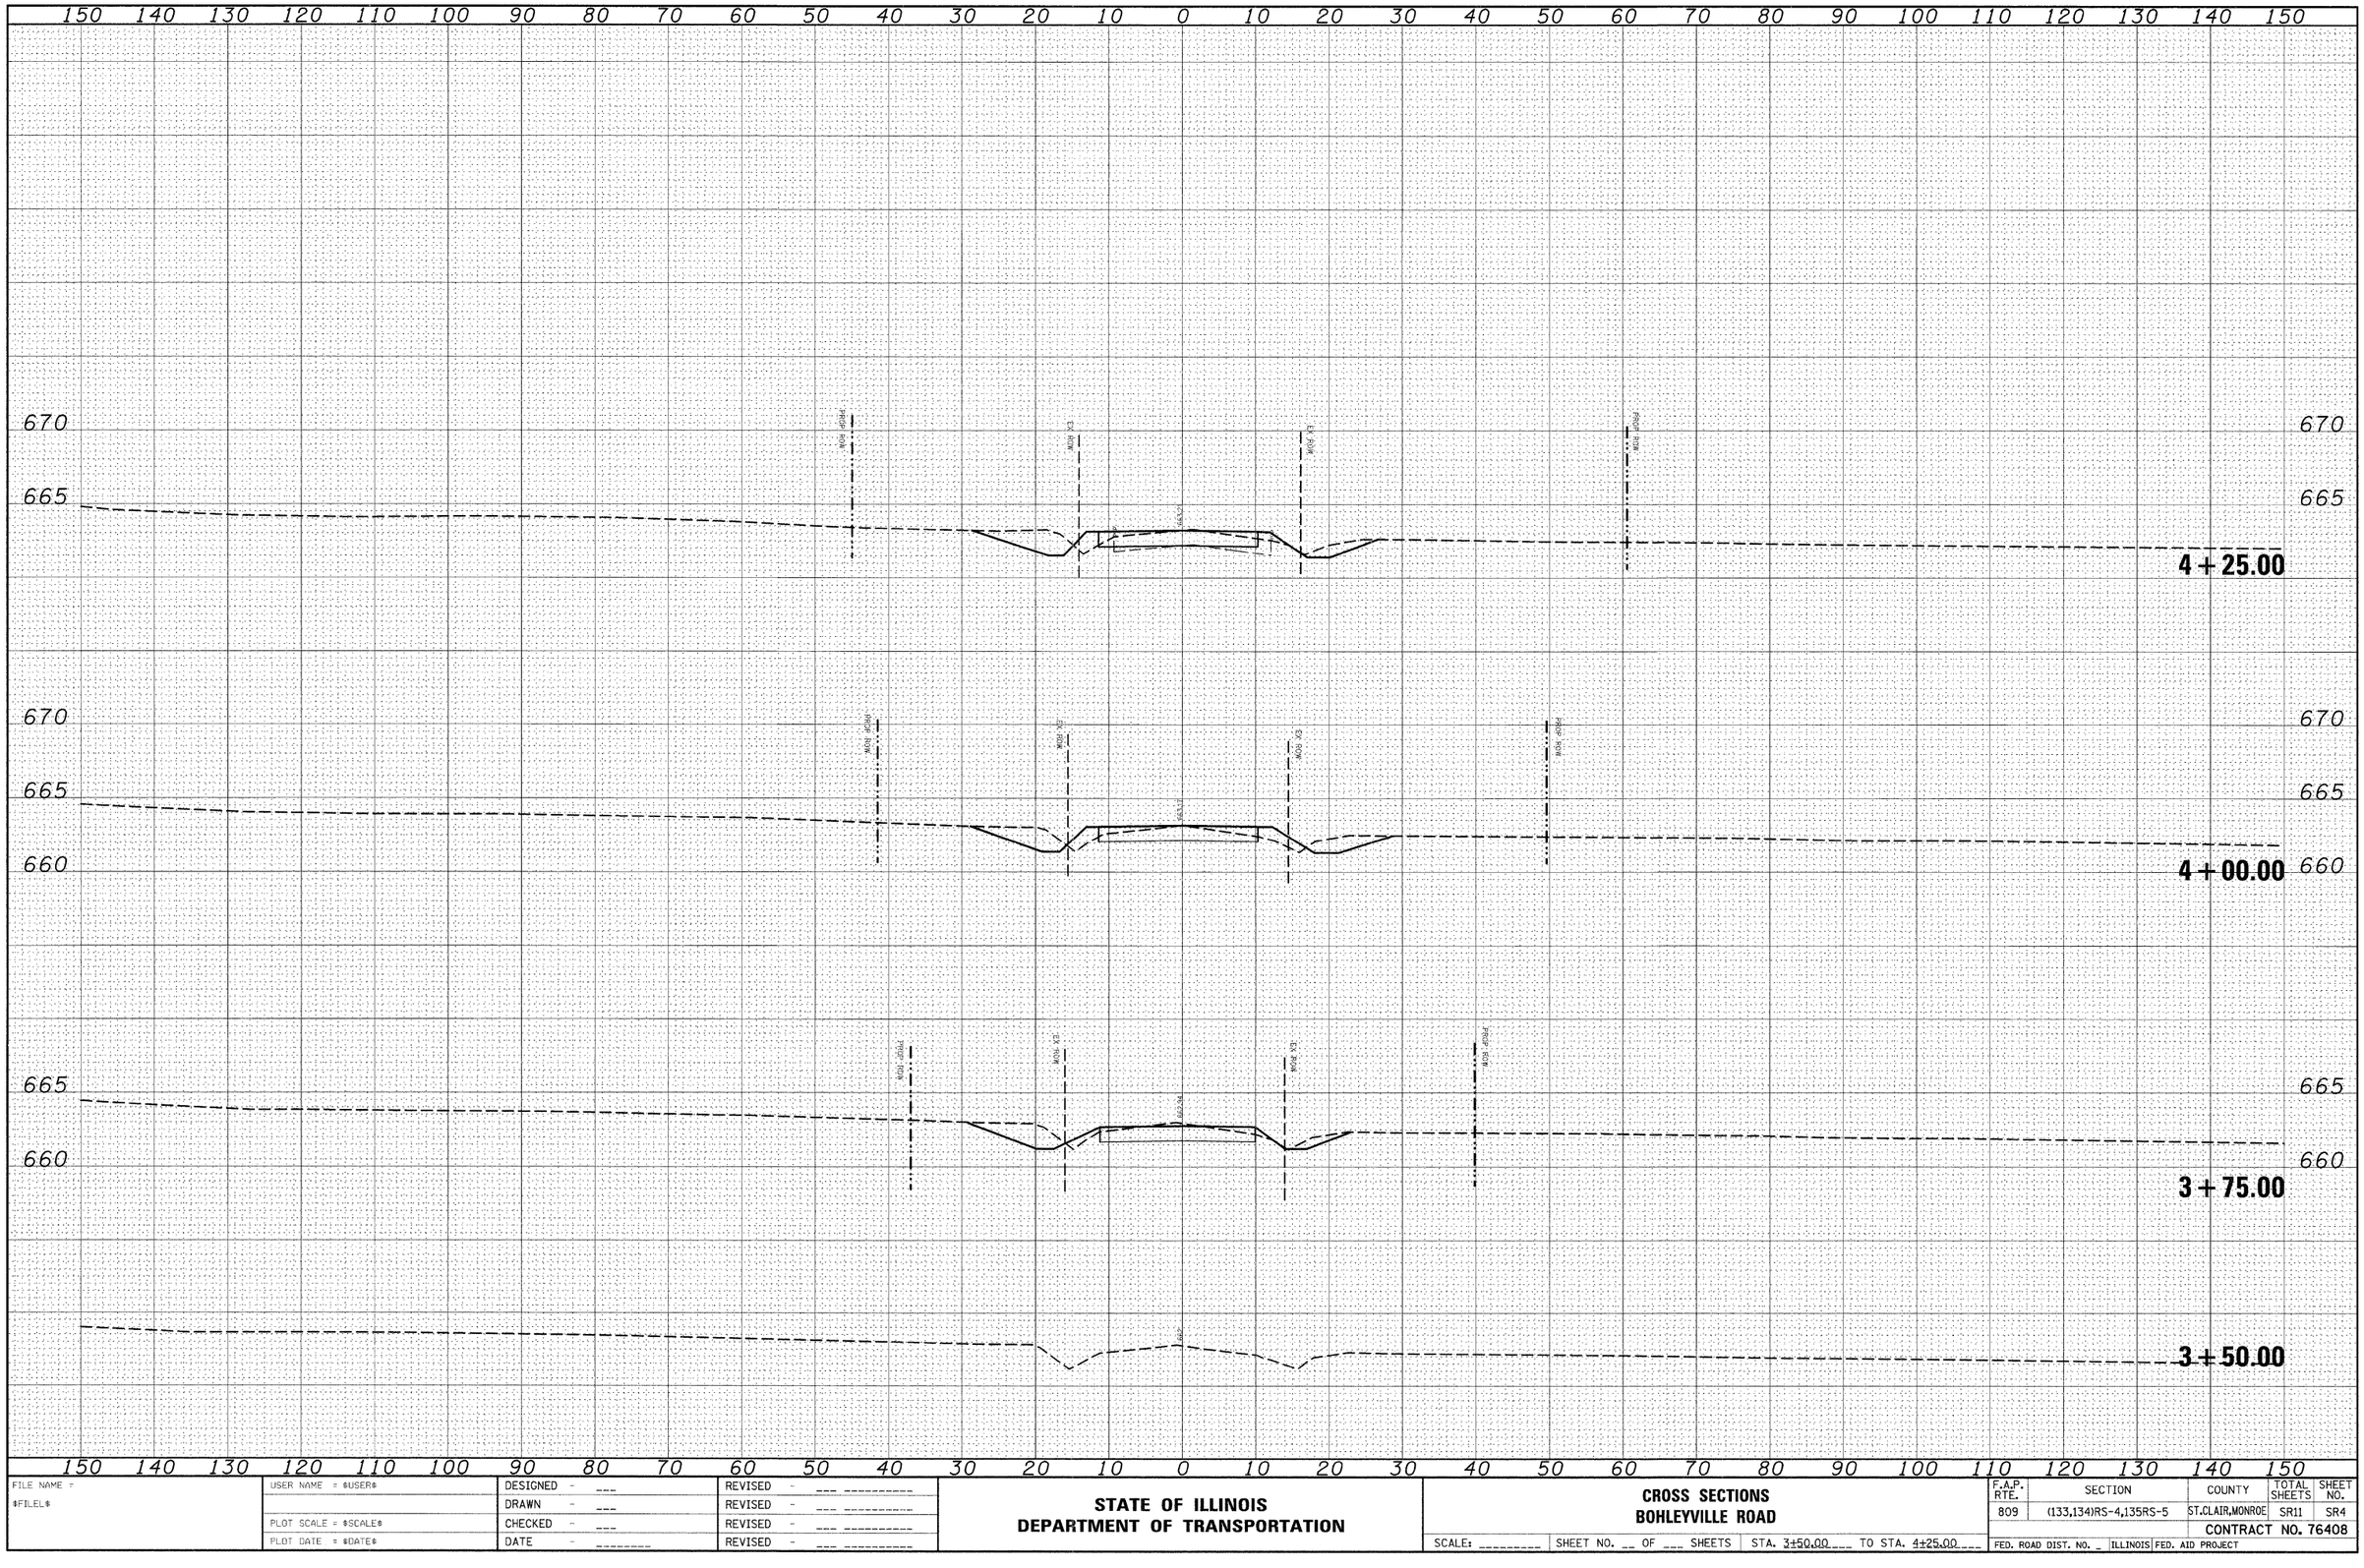

ORIGINAL SURVEY	NOTE BOOK	NO.
SURVEYED		
PLOTTED		
TEMPLATE		
AREAS		
AREAS CHECKED		

BY	DATE

FILE NAME = $FILEL$	USER NAME = $USER$	DESIGNED - ___	REVISED - ___ _____
		DRAWN - ___	REVISED - ___ _____
	PLOT SCALE = $SCALE$	CHECKED - ___	REVISED - ___ _____
	PLOT DATE = $DATE$	DATE - _____	REVISED - ___ _____

STATE OF ILLINOIS
DEPARTMENT OF TRANSPORTATION

CROSS SECTIONS
BOHLEYVILLE ROAD

SCALE: _____ | SHEET NO. __ OF ___ SHEETS | STA. 3+50.00___ TO STA. 4+25.00___

F.A.P. RTE.	SECTION	COUNTY	TOTAL SHEETS	SHEET NO.
809	(133,134)RS-4,135RS-5	ST.CLAIR,MONROE	SR11	SR4
		CONTRACT NO. 76408		
FED. ROAD DIST. NO. _	ILLINOIS	FED. AID PROJECT		