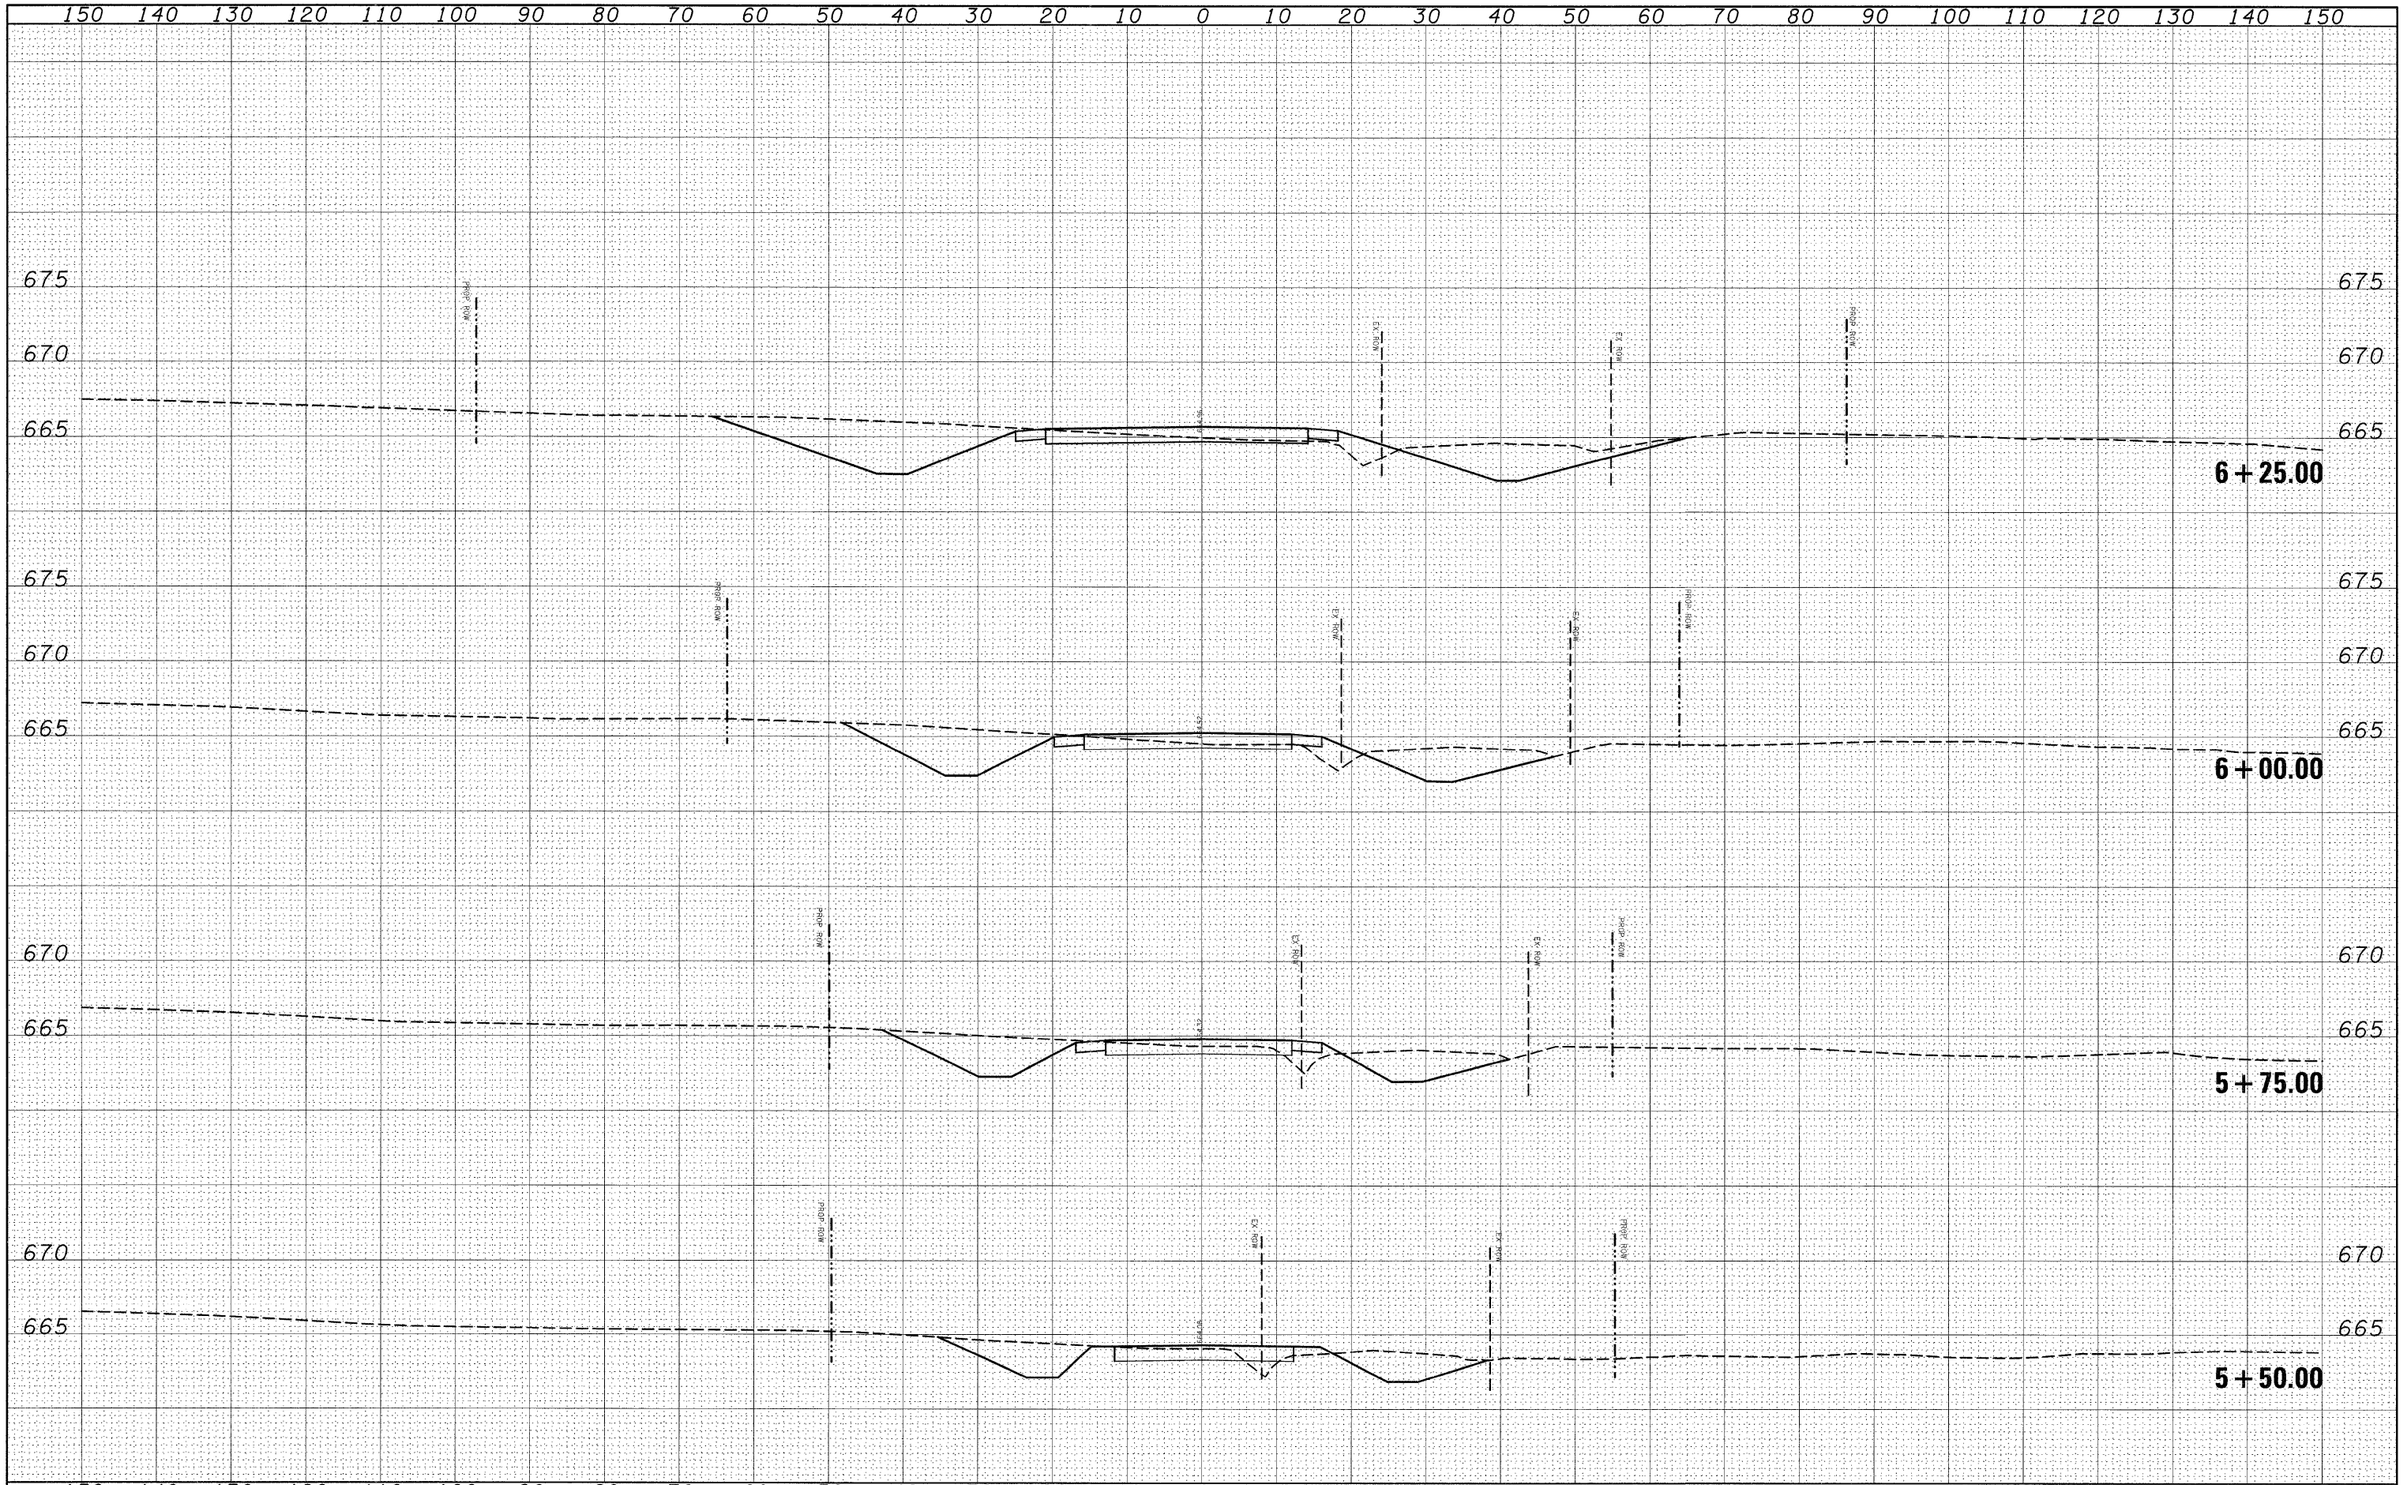

FINAL SURVEY		BY	DATE
NOTE BOOK NO.	SURVEYED		
	PLOTTED		
	TEMPLATE		
	AREAS		
	AREAS CHECKED		

ORIGINAL SURVEY		BY	DATE
NOTE BOOK NO.	SURVEYED		
	PLOTTED		
	TEMPLATE		
	AREAS		
	AREAS CHECKED		

FILE NAME = $FILEL$	USER NAME = $USER$	DESIGNED - ___	REVISED - ___ _____
		DRAWN - ___	REVISED - ___ _____
	PLOT SCALE = $SCALE$	CHECKED - ___	REVISED - ___ _____
	PLOT DATE = $DATE$	DATE - _____	REVISED - ___ _____

STATE OF ILLINOIS
DEPARTMENT OF TRANSPORTATION

CROSS SECTIONS
BOHLEYVILLE ROAD/TRIPLE LAKES ROAD

SCALE: _____ | SHEET NO. __ OF ___ SHEETS | STA. 5+50.00 ___ TO STA. 6+25.00 ___

F.A.P. RTE.	SECTION	COUNTY	TOTAL SHEETS	SHEET NO.
809	(133,134)RS-4,135RS-5	ST.CLAIR,MONROE	SR11	SR6

CONTRACT NO. 76408

FED. ROAD DIST. NO. _ | ILLINOIS | FED. AID PROJECT