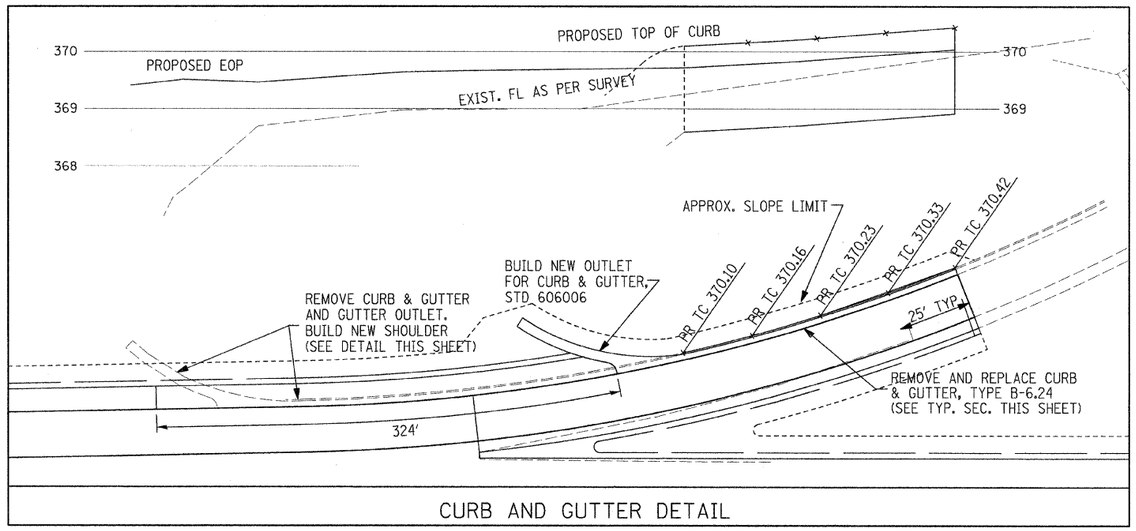

CURB AND GUTTER DETAIL

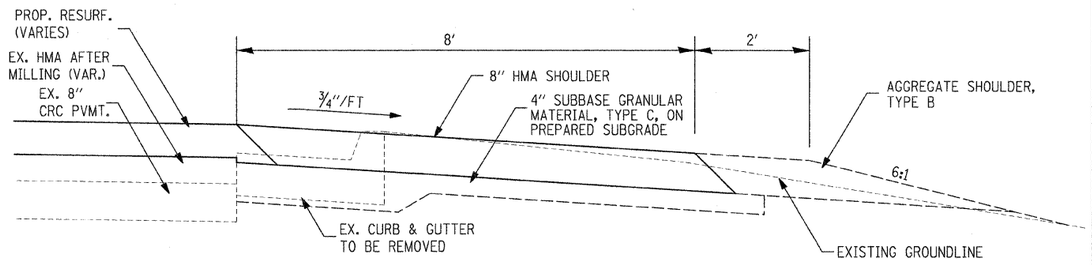

HMA SHOULDER TYPICAL SECTION

(SEE STANDARD 482001)

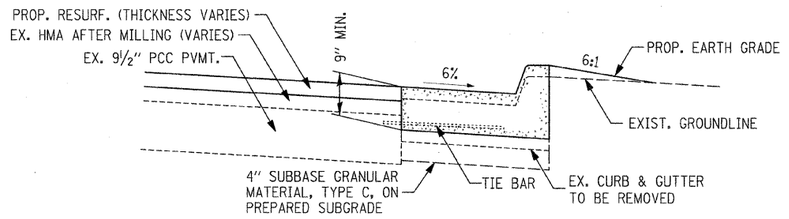

CURB AND GUTTER TYPICAL SECTION

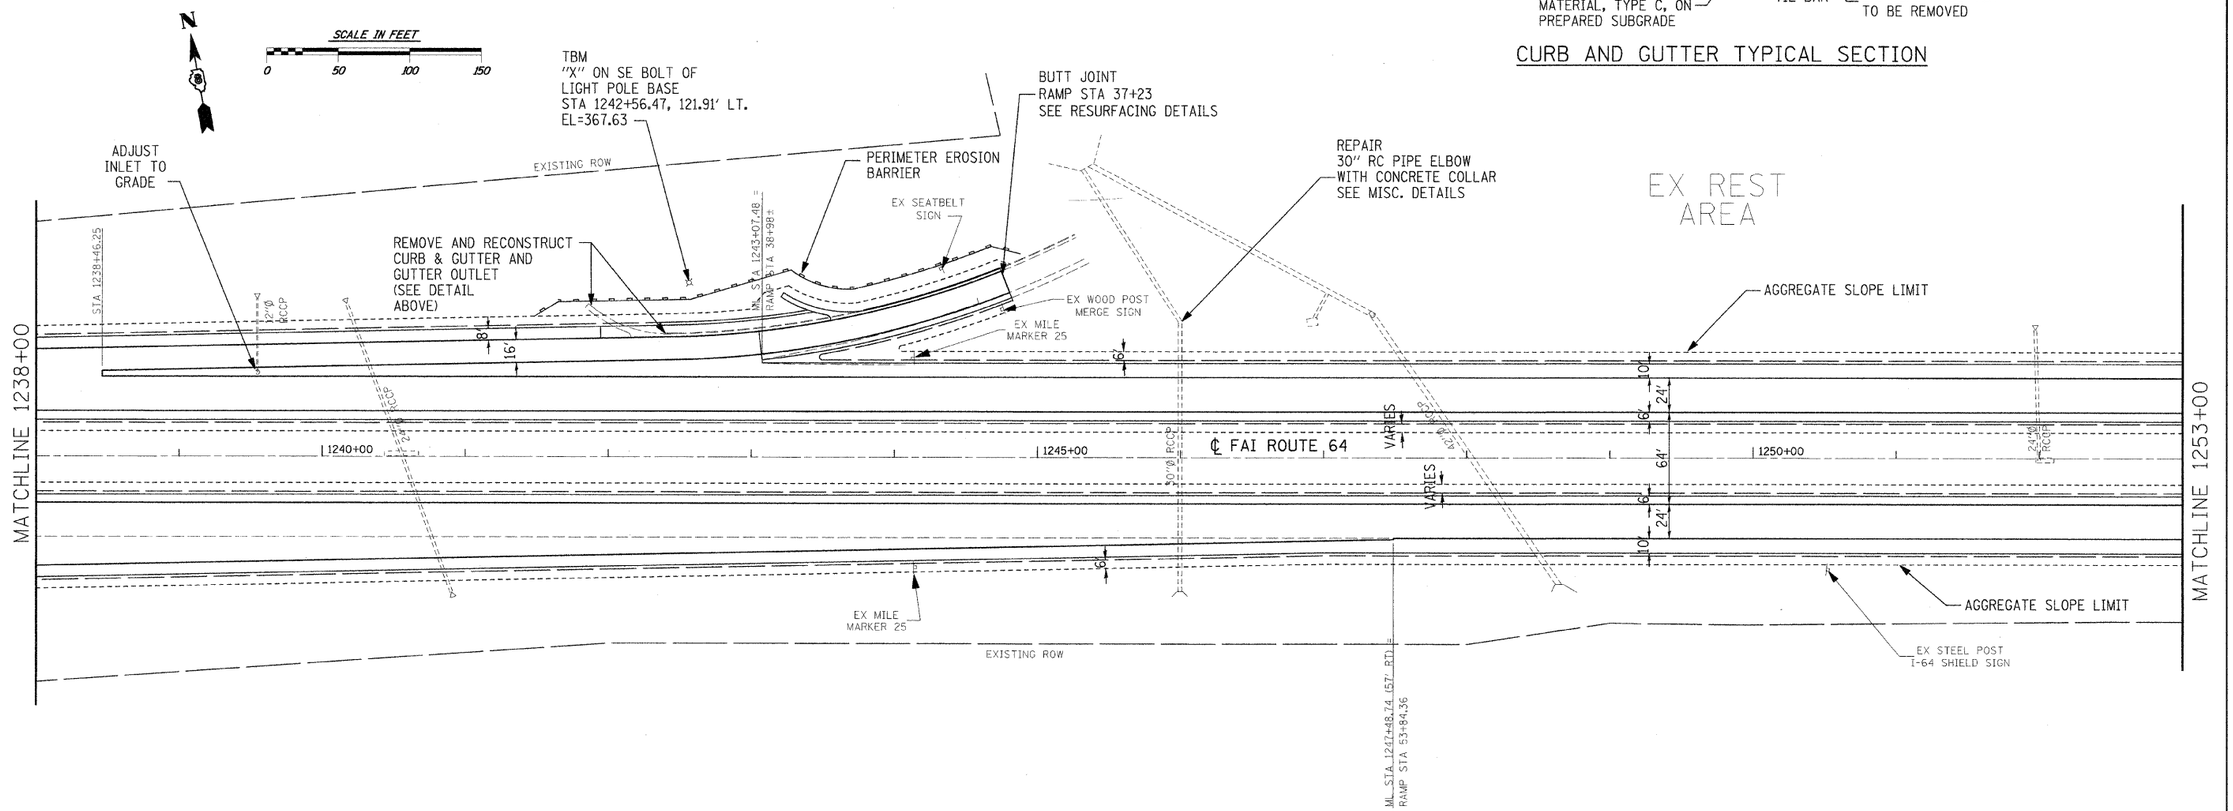

FILE NAME = D876855-sht-plan.dgn	USER NAME = Steve	DESIGNED - SCF	REVISED -	**STATE OF ILLINOIS DEPARTMENT OF TRANSPORTATION**	**PLAN SHEET**	F.A.I. RTE. 64	SECTION 82-(8,9,10)RS-3	COUNTY ST.CLAIR-CLINTON	TOTAL SHEETS 78	SHEET NO. 24
		DRAWN - SCF	REVISED -						CONTRACT NO. 76855	
	PLOT SCALE = 50.0000 ' / IN.	CHECKED - TJQ	REVISED -			FED. ROAD DIST. NO.	ILLINOIS	FED. AID PROJECT		
	PLOT DATE = 1/29/2009	DATE - 12/12/08	REVISED -		SCALE: 1"=50' | SHEET NO. 11 OF 26 SHEETS | STA. 1238+00 TO STA. 1253+00					

GONZALEZ COMPANIES, LLC 618-222-2221 WWW.GONZALEZCOS.COM

REF pltspec020505a
REF pltdfile2005105a
PLOT DRIVER = C:\Program Files\Bentley\Workspace\System\plotdrv\pdfprinter-full.PLT
PEN TABLE = C:\Program Files\Bentley\Workspace\System\tbl\examplotdrv-txt-4up.tbl