SCALE IN FEET
0 50 100 150

N

EXIST. CURVE
PI STA. = 1336+32.94
Δ = 46° 23' 40" (RT)
D = 1° 00' 00"
R = 5,729.58'
T = 2,455.37'
L = 4,639.44'
E = 503.95'
S.E. = 0.028'/'
P.C. STA. = 1311+77.57
P.T. STA. = 1358+17.01

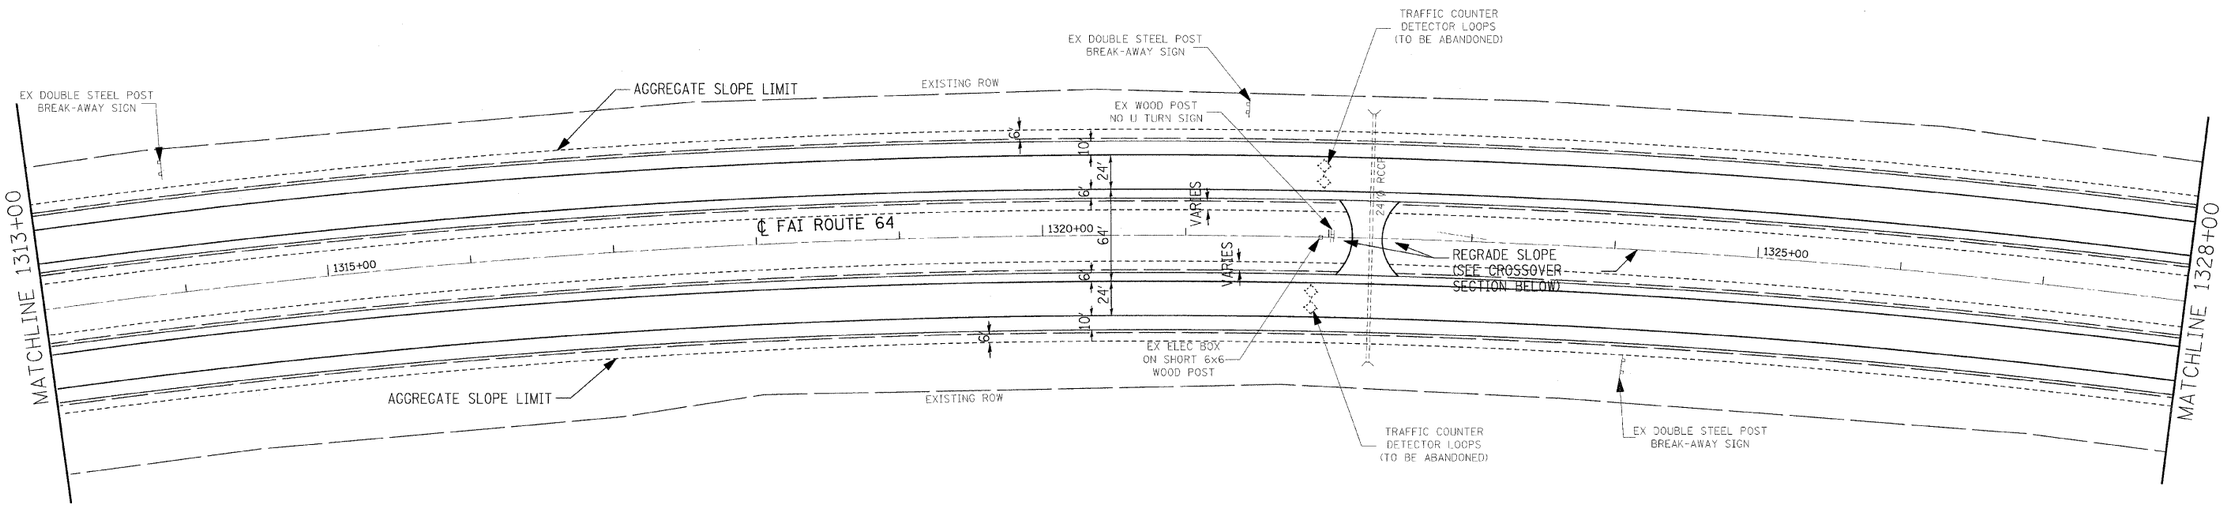

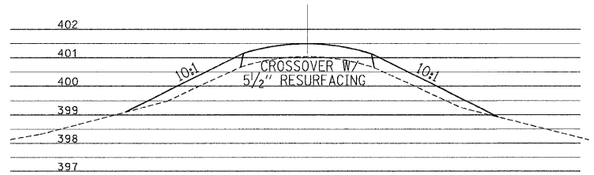

CROSSOVER - SECTION
NOT TO SCALE

FILE NAME = D876855-sht-plan.dgn	USER NAME = Steve	DESIGNED - SCF	REVISED -	**STATE OF ILLINOIS DEPARTMENT OF TRANSPORTATION**	**PLAN SHEET**			F.A.I. RTE.	SECTION	COUNTY	TOTAL SHEETS	SHEET NO.
		DRAWN - SCF	REVISED -					64	82-(8,9,10)RS-3	ST.CLAIR-CLINTON	78	29
	PLOT SCALE = 50.0000 ' / IN.	CHECKED - TJQ	REVISED -							CONTRACT NO. 76855		
	PLOT DATE = 1/29/2009	DATE - 12/12/08	REVISED -		SCALE: 1"=50'	SHEET NO. 16 OF 26 SHEETS	STA. 1313+00 TO STA. 1328+00	FED. ROAD DIST. NO.	ILLINOIS	FED. AID PROJECT		

GONZALEZ COMPANIES, LLC 618-222-2221 WWW.GONZALEZCOS.COM

REF pl16cpa080585a
REF pl16df1a080585a
PLOT DRIVER = C:\Program Files\Bentley\Workspace\Systems\plotdrv\hprinter-full.PLT
PEN TABLE = C:\Program Files\Bentley\Workspace\Systems\tables\dgnlib\plotdrv-fxf-sub.tbl