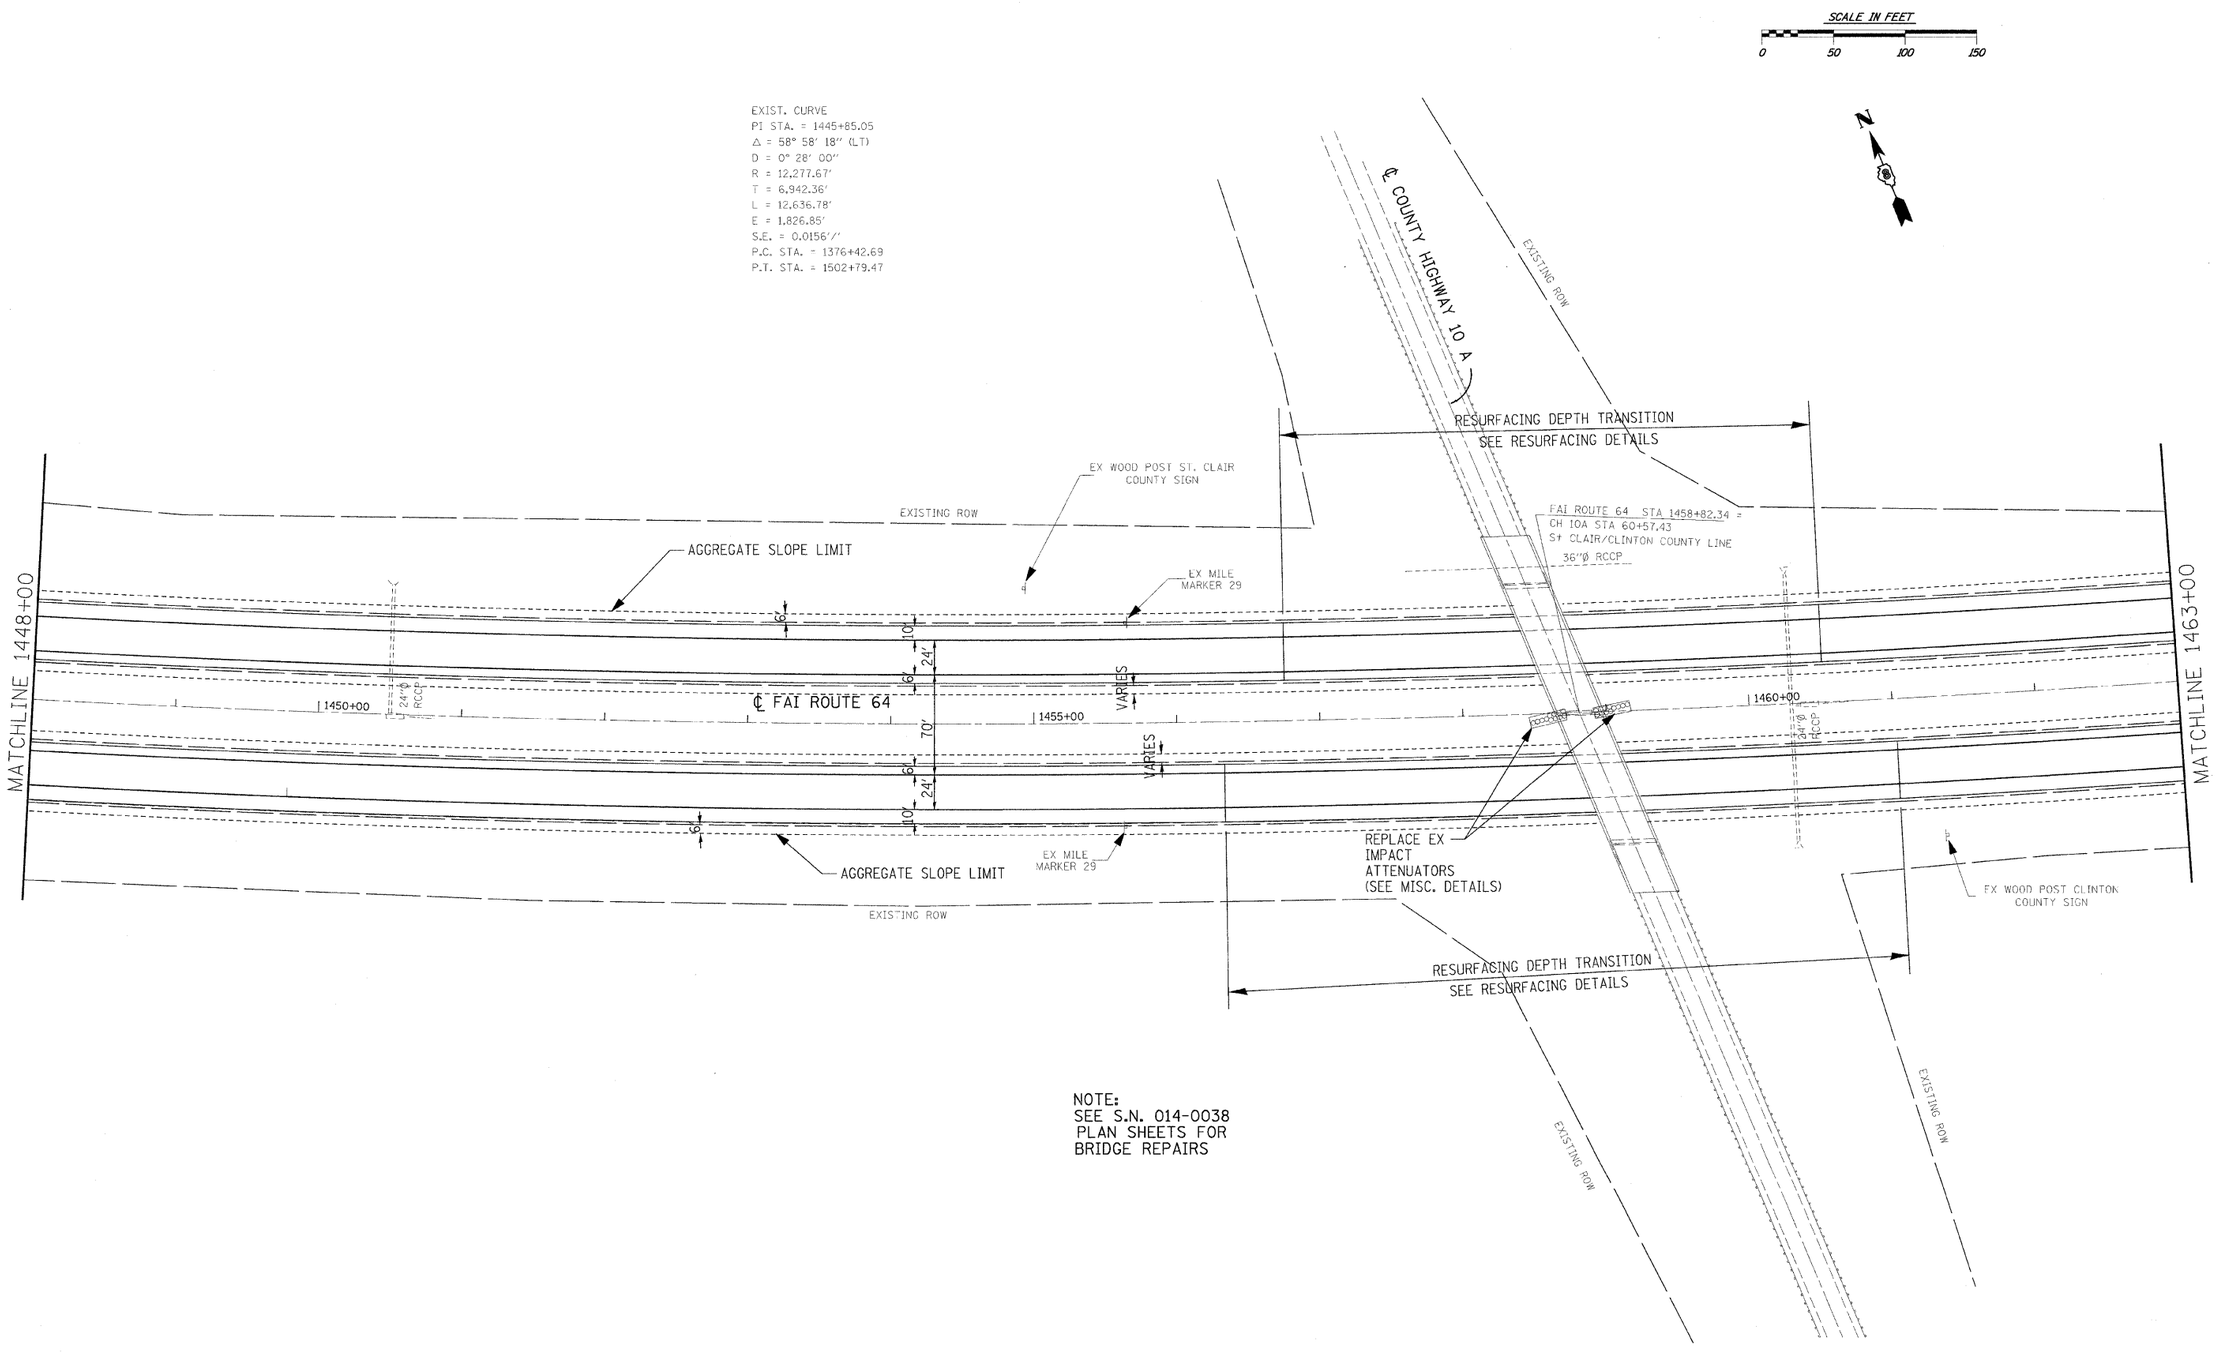

NOTE:
SEE S.N. 014-0038
PLAN SHEETS FOR
BRIDGE REPAIRS

REF p125topo00505a
REF p125dfile00505a
PLOT DRIVER = C:\Program Files\Bentley\Workspace\system\plotdrv\printer-full.PLT
PEN TABLE = S:\CADD Library\Microstation\pen tables\plotdrv-txt-sub.tbl

FILE NAME = D876855-sht-plan.dgn	USER NAME = untitled	DESIGNED - SCF	REVISED -	STATE OF ILLINOIS DEPARTMENT OF TRANSPORTATION	PLAN SHEET	F.A.I. RTE.	SECTION	COUNTY	TOTAL SHEETS	SHEET NO.
		DRAWN - SCF	REVISED -			64	82-(8,9,10)RS-3	ST.CLAIR-CLINTON	78	38
	PLOT SCALE = 50.0000 ' / IN.	CHECKED - TJQ	REVISED -					CONTRACT NO. 76855		
	PLOT DATE = 12/10/2008	DATE - 12/12/08	REVISED -		SCALE: 1"=50' SHEET NO. 25 OF 26 SHEETS STA. 1448+00 TO STA. 1463+00	FED. ROAD DIST. NO.	ILLINOIS	FED. AID PROJECT		

GONZALEZ COMPANIES, LLC 618-222-2221 WWW.GONZALEZCOS.COM