STATE OF ILLINOIS
DEPARTMENT OF TRANSPORTATION

ROUTE NO.	SECTION	COUNTY	TOTAL SHEETS	SHEET NO.
F.A.P. 805			36	13

SHEET NO. 6
14 SHEETS

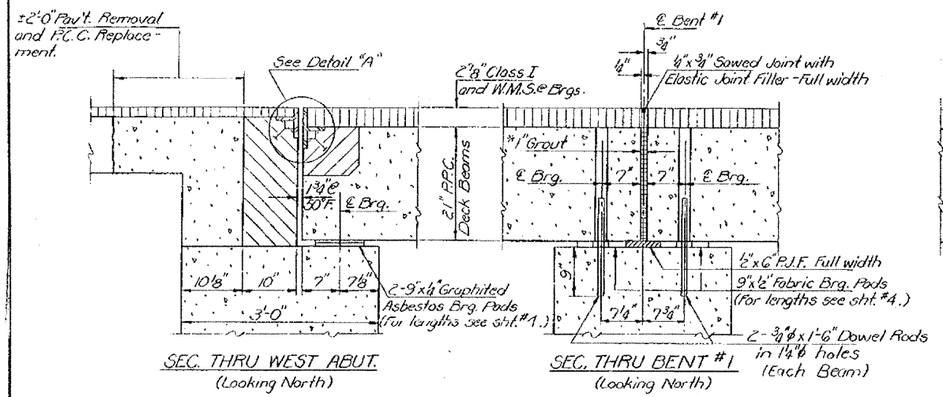

SEC. THRU WEST ABUT.
(Looking North)

SEC. THRU BENT #1
(Looking North)

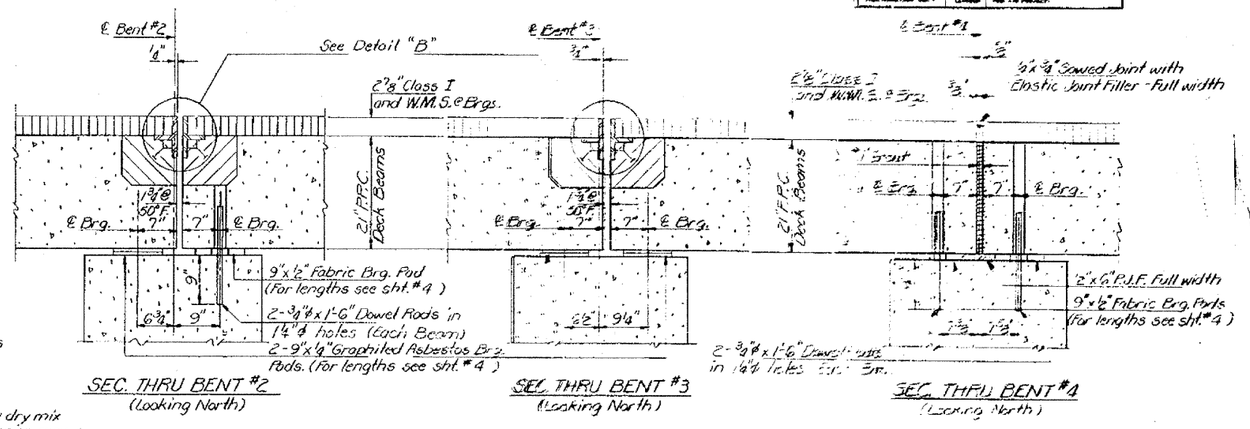

SEC. THRU BENT #2
(Looking North)

SEC. THRU BENT #3
(Looking North)

SEC. THRU BENT #4
(Looking North)

*1" Joint shall be packed with a very dry mix of 2:1 sand and P.C. mortar. 1" Dimension may vary plus or minus to accomodate tolerance in beam lengths.

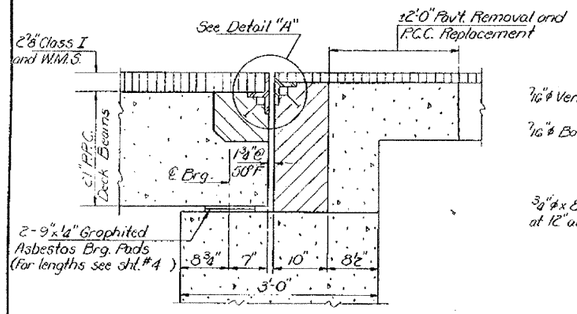

SEC. THRU EAST ABUT.
(Looking North)

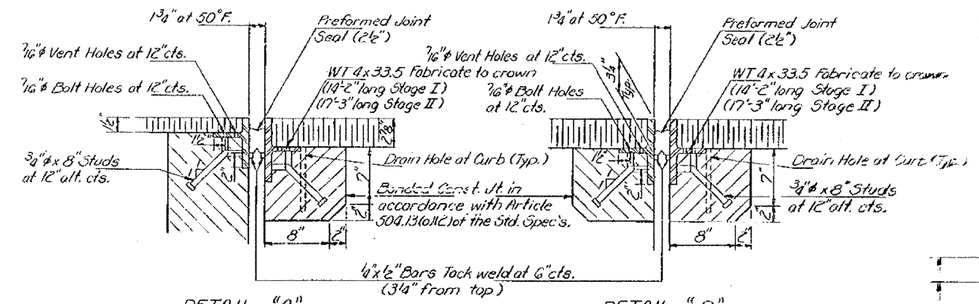

DETAIL "A"

DETAIL "B"

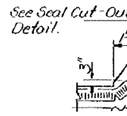

TYPICAL END OF SEAL TREATMENT

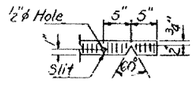

SEAL CUT-OUT (2 1/2")

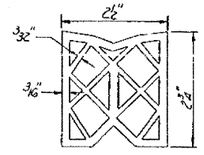

PREFORMED JOINT SEAL (2 1/2")

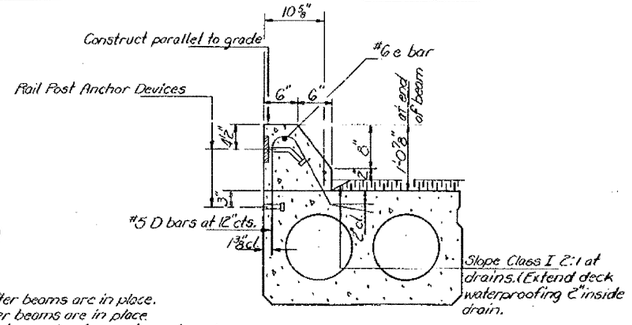

SEC. THRU CURB
Curbs shall be poured in field.

Notes: All hatched areas to be poured after beams are in place.
All dowel rods to be grouted after beams are in place and allowed to cure a min. of 24 hrs. prior to grouting shear keys.
Ends of beams shall be aligned at the expansion joints. Any lineal variation in the beam lengths shall be placed at the fixed joint.

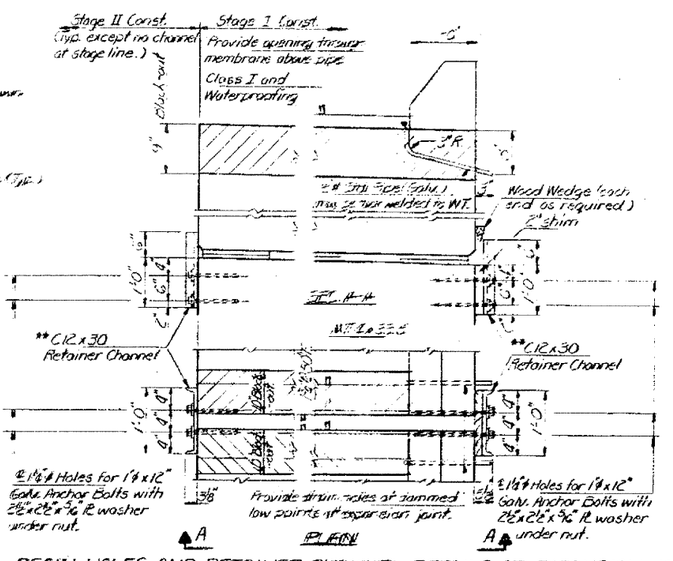

DRAIN HOLES AND RETAINER CHANNEL DETAILS AT EXPANSION JOINTS

**Anchor bolts for Channel shall be cast into masonry. Cost including Retainer Channels and accessories incidental to Bearings.
Note: After block-outs are poured and cured the retainer channels shall be removed. Grating bolts may be left in place.

DESIGNED	D.C.
CHECKED	G.R. LK
DRAWN	Joe Sutherland
CHECKED	GR LK

EXAMINED January 12, 1984
James J. Tankun
DIRECTOR OF HIGHWAYS
PASSED Carl E. Thurnmond
ENGINEER OF BRIDGES AND STRUCTURES
APPROVED

SUPERSTRUCTURE DETAILS
F.A. RT. 805 SEC. 126 BR
CLINTON COUNTY
STATION 1119+05.00

FOR INFORMATION ONLY

FILE NAME = c:\pw_work\pwidot\gehnh\d1s51845\plnB8526a.dgn	USER NAME = gehnh	DESIGNED - HG	REVISED - ---
		DRAWN - HG	REVISED - ---
	PLOT SCALE = 103.8465 ' / IN.	CHECKED - ---	REVISED - ---
	PLOT DATE = 12/9/2008	DATE - ---------	REVISED - ---

STATE OF ILLINOIS
DEPARTMENT OF TRANSPORTATION

EXISTING STRUCTURE

SCALE: 1" = 50' | SHEET NO. -- OF --- SHEETS | STA. ---------- TO STA. ----------

F.A.P. RTE.	SECTION	COUNTY	TOTAL SHEETS	SHEET NO.
805	126-BR-1	CLINTON	85	71
		CONTRACT NO. 76976		
FED. ROAD DIST. NO.	ILLINOIS	FED. AID PROJECT		