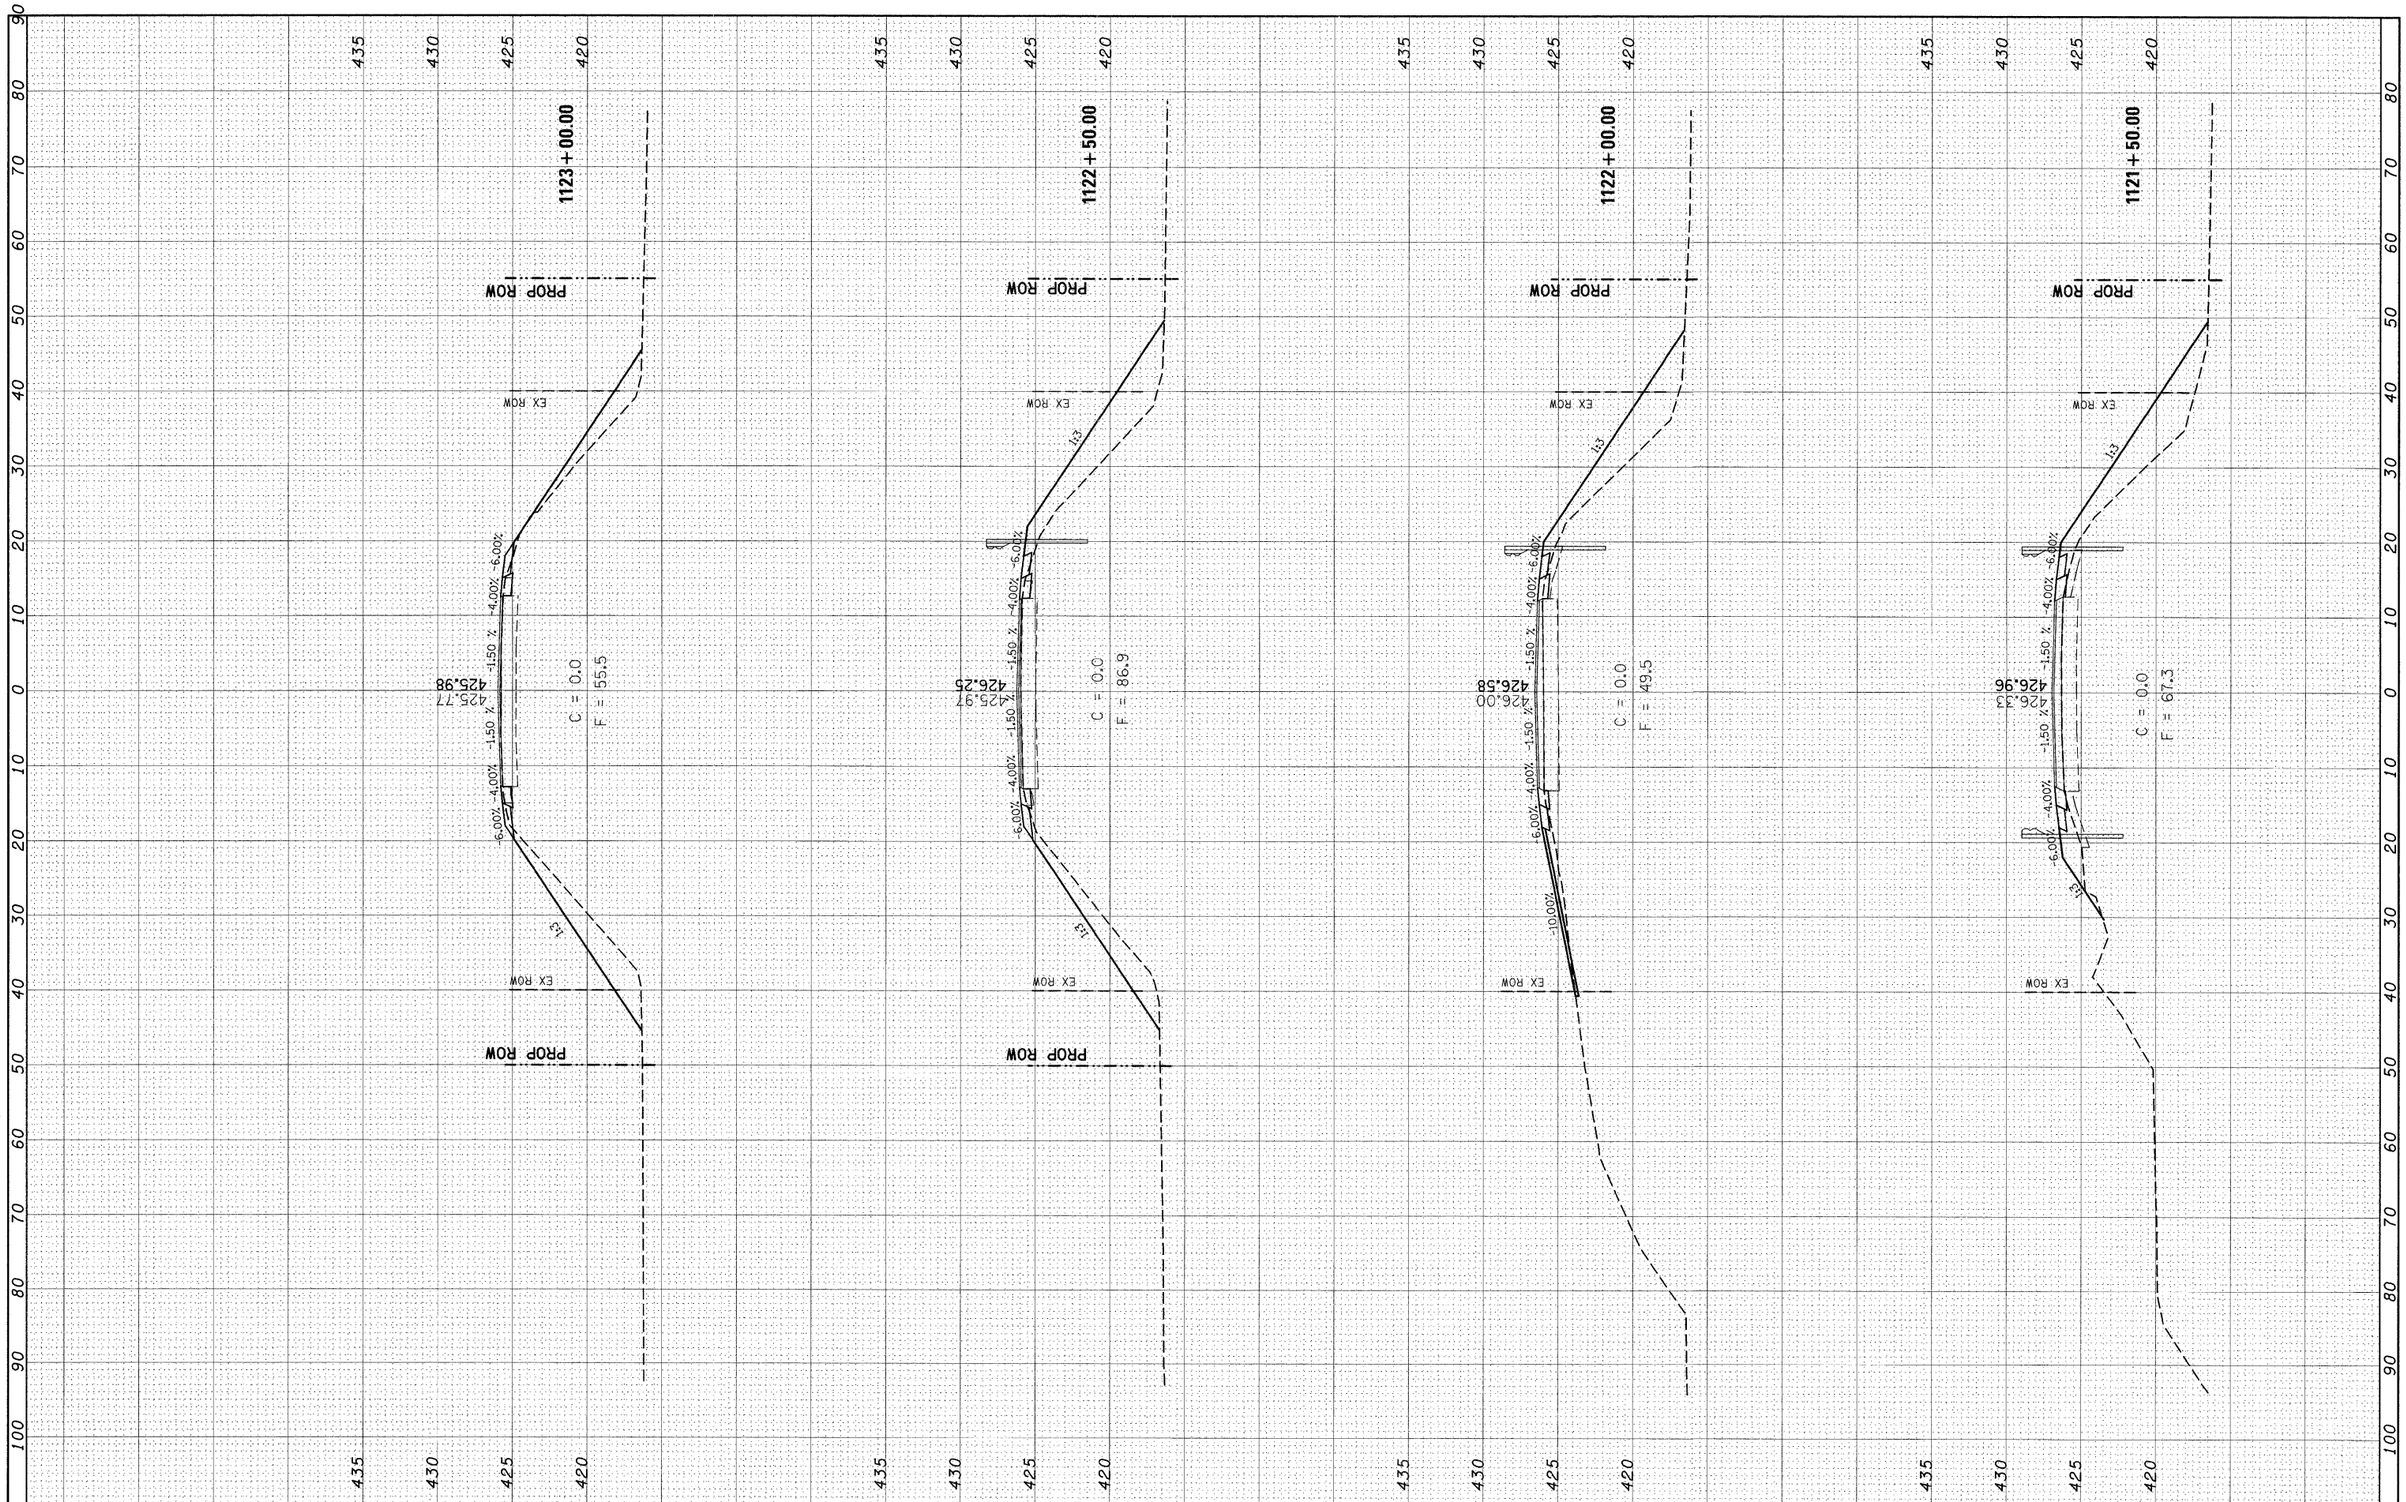

FINAL SURVEY	SURVEYED	BY	DATE
	SLOTTED		
NOTE BOOK	TEMPLATE		
	AREAS		
NO.	AREAS CHECKED		

ORIGINAL SURVEY	SURVEYED	BY	DATE
	SLOTTED		
NOTE BOOK	TEMPLATE		
	AREAS		
NO.	AREAS CHECKED		

FILE NAME = c:\pw_work\pwidot\gelinh\dms51826\xsht00506a.dgn	USER NAME = gelinh	DESIGNED - ___	REVISED - ___
		DRAWN - ___	REVISED - ___
	PLOT SCALE = 10.0000 ' / IN.	CHECKED - ___	REVISED - ___
	PLOT DATE = 12/9/2008	DATE - _____	REVISED - ___

STATE OF ILLINOIS
DEPARTMENT OF TRANSPORTATION

MAINLINE CROSS SECTIONS

SCALE: 1" = 50" | SHEET NO. __ OF ___ SHEETS | STA. 1121+50.00 TO STA. 1123+00.00

F.A.P. RTE.	SECTION	COUNTY	TOTAL SHEETS	SHEET NO.
805	126-BR-1	CLINTON	85	84

CONTRACT NO. 76976

FED. ROAD DIST. NO. _ | ILLINOIS | FED. AID PROJECT