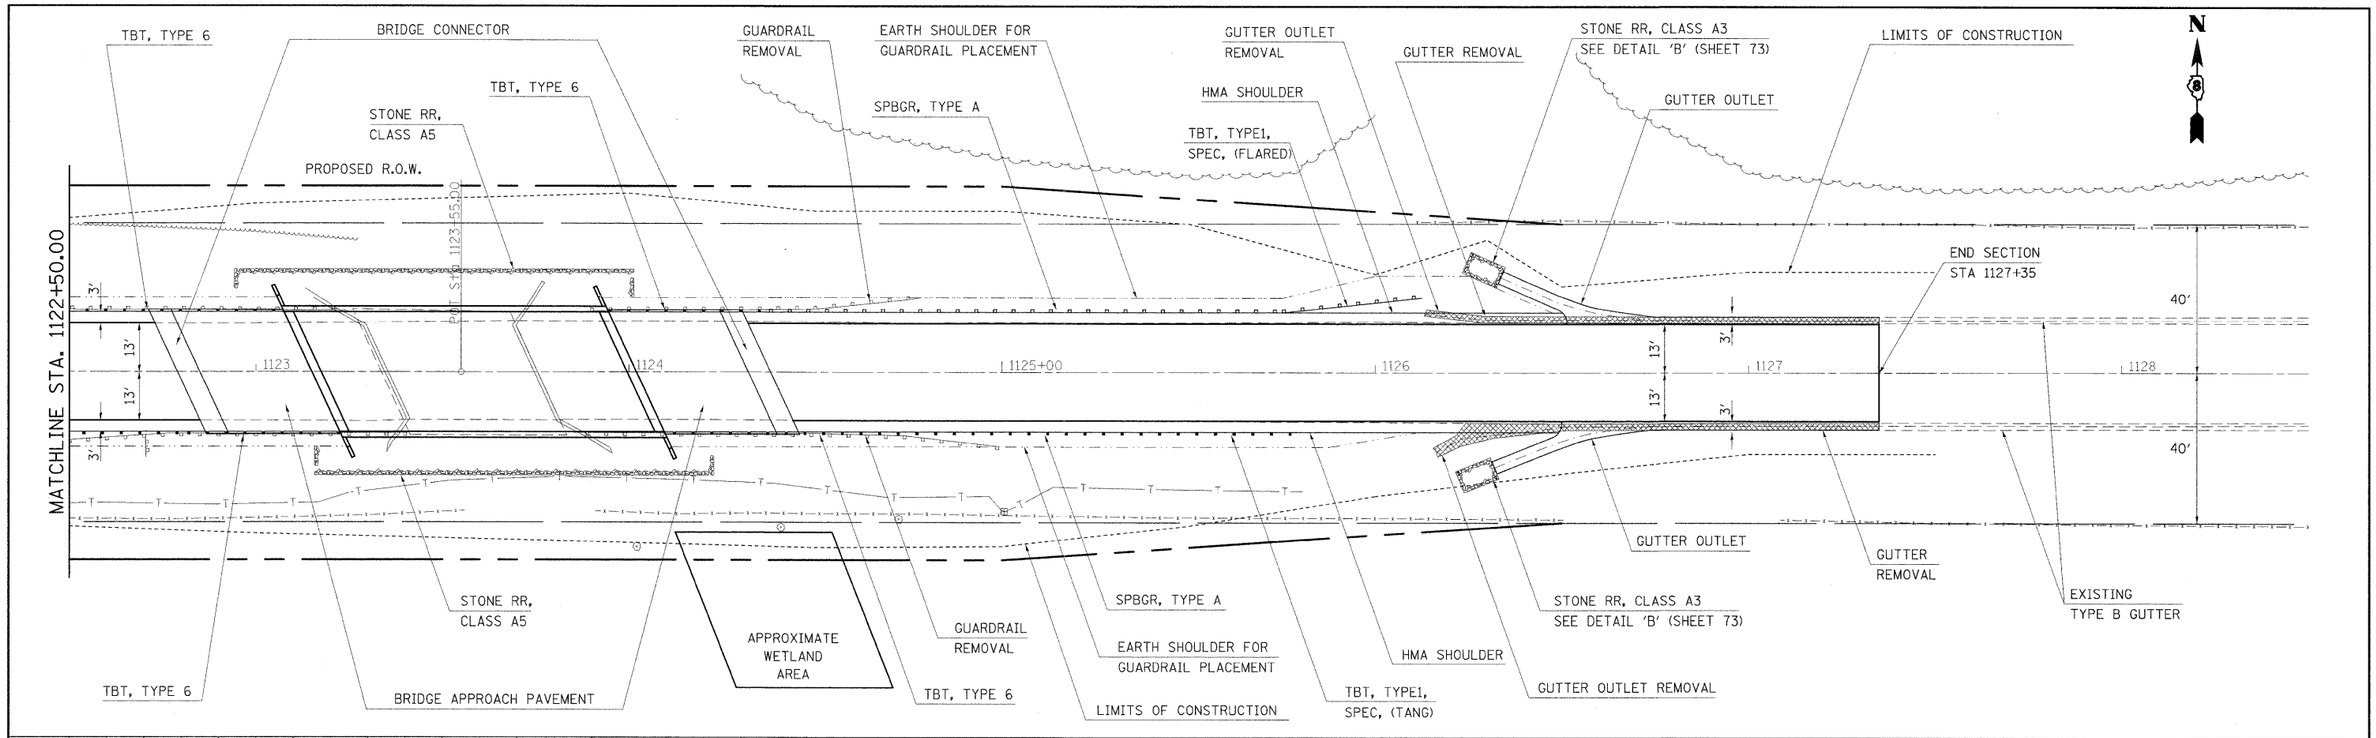

PLAN
SURVEYED BY
PLOTTED
ALIGNMENT CHECKED
RT. OF WAY CHECKED
CAD FILE NAME
NOTE BOOK
NO.
DATE

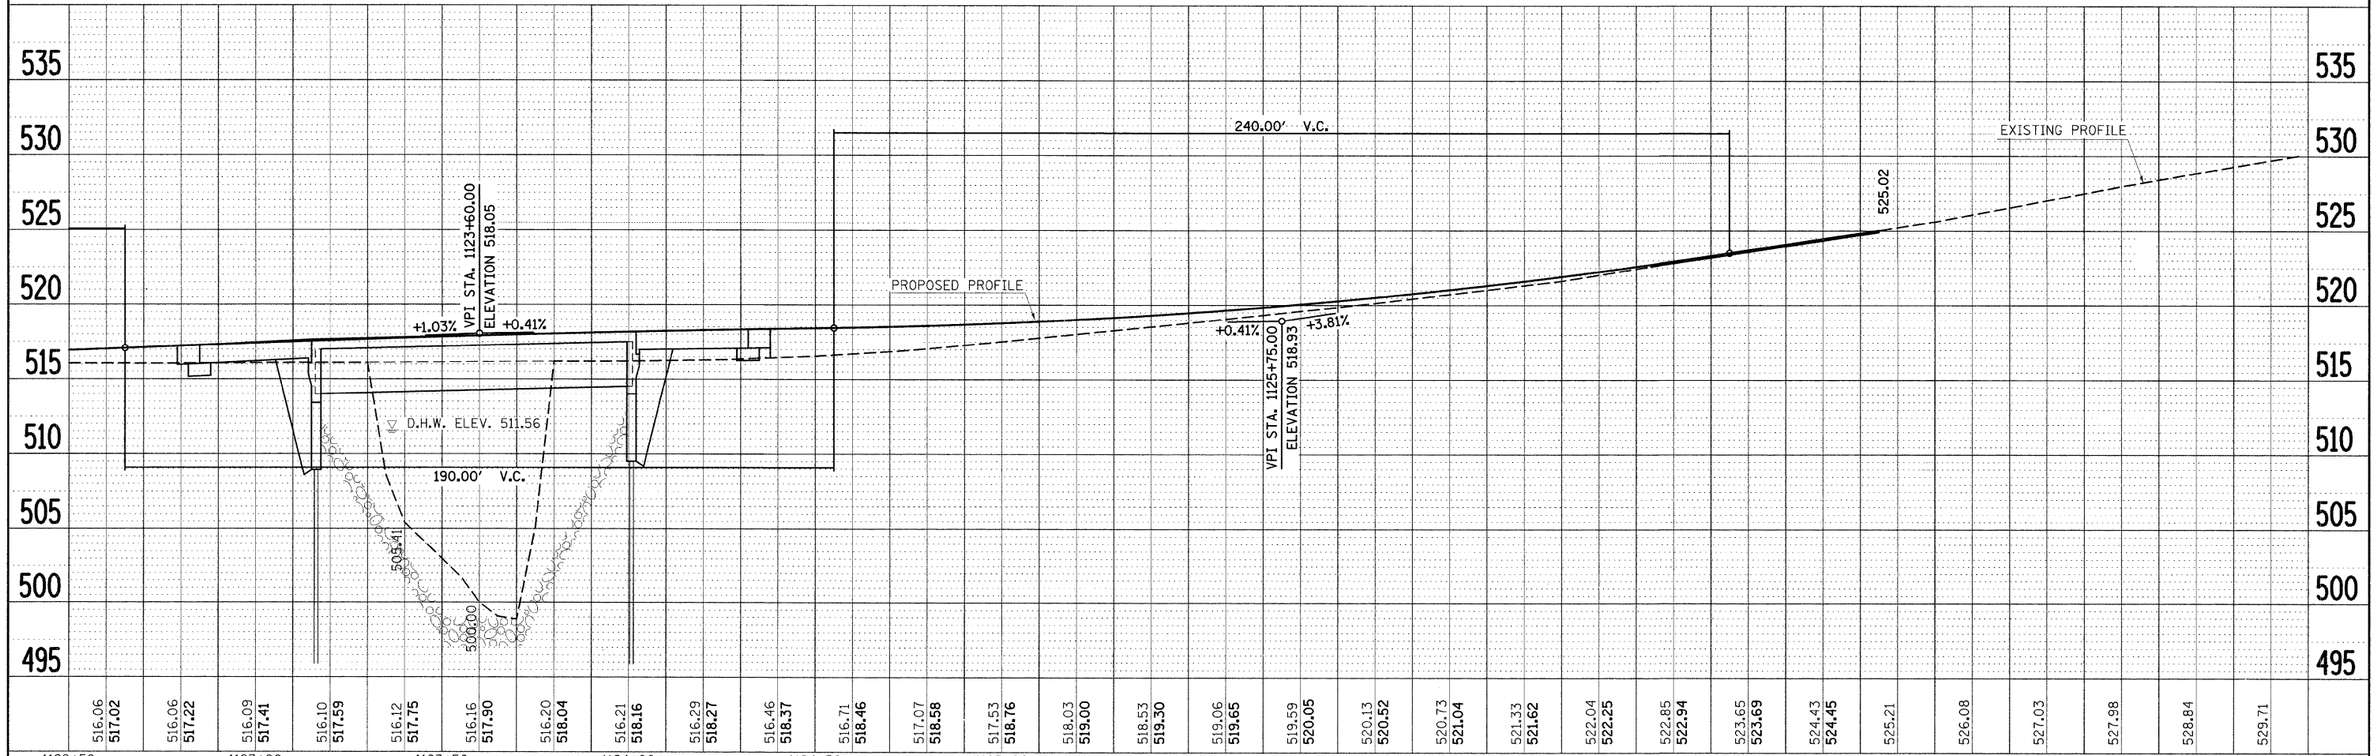

PROFILE
SURVEYED
PLOTTED
PLOTTED CHECKED
NOTE BOOK
NO.
BY
DATE
S.W. NOTED
STRUCTURE NOTATIONS CHKD

FILE NAME = c:\pw_work\pwidot\harbaughrd\dms51889\plp401506_0026.dgn	USER NAME = harbaughrd	DESIGNED -	REVISED -
		DRAWN -	REVISED -
	PLOT SCALE = 20.0000 ' / IN.	CHECKED -	REVISED -
	PLOT DATE = 12/10/2008	DATE -	REVISED -

STATE OF ILLINOIS
DEPARTMENT OF TRANSPORTATION

IL 108 PLAN/PROFILE (SN 031-0042)

SCALE: 20 | SHEET NO. 2 OF 27 SHEETS | STA. 1122+50 | TO STA. 1128+50

F.A.P RTE.	SECTION	COUNTY	TOTAL SHEETS	SHEET NO.
761	104-BR-2	GREENE	82	44
		CONTRACT NO. 76987		
FED. ROAD DIST. NO.	ILLINOIS	FED. AID PROJECT		