| F.A. RTE. | SECTION | COUNTY | TOTAL SHEETS | SHEET NO. |
|---|---|---|---|---|
| 5154 | 04-00343-00-BR | WINNEBAGO | 92 | 10 |
| STA. _____ | TO STA. _____ | | | |
| FED. ROAD DIST. NO. _ | ILLINOIS | FED. AID PROJECT | | |

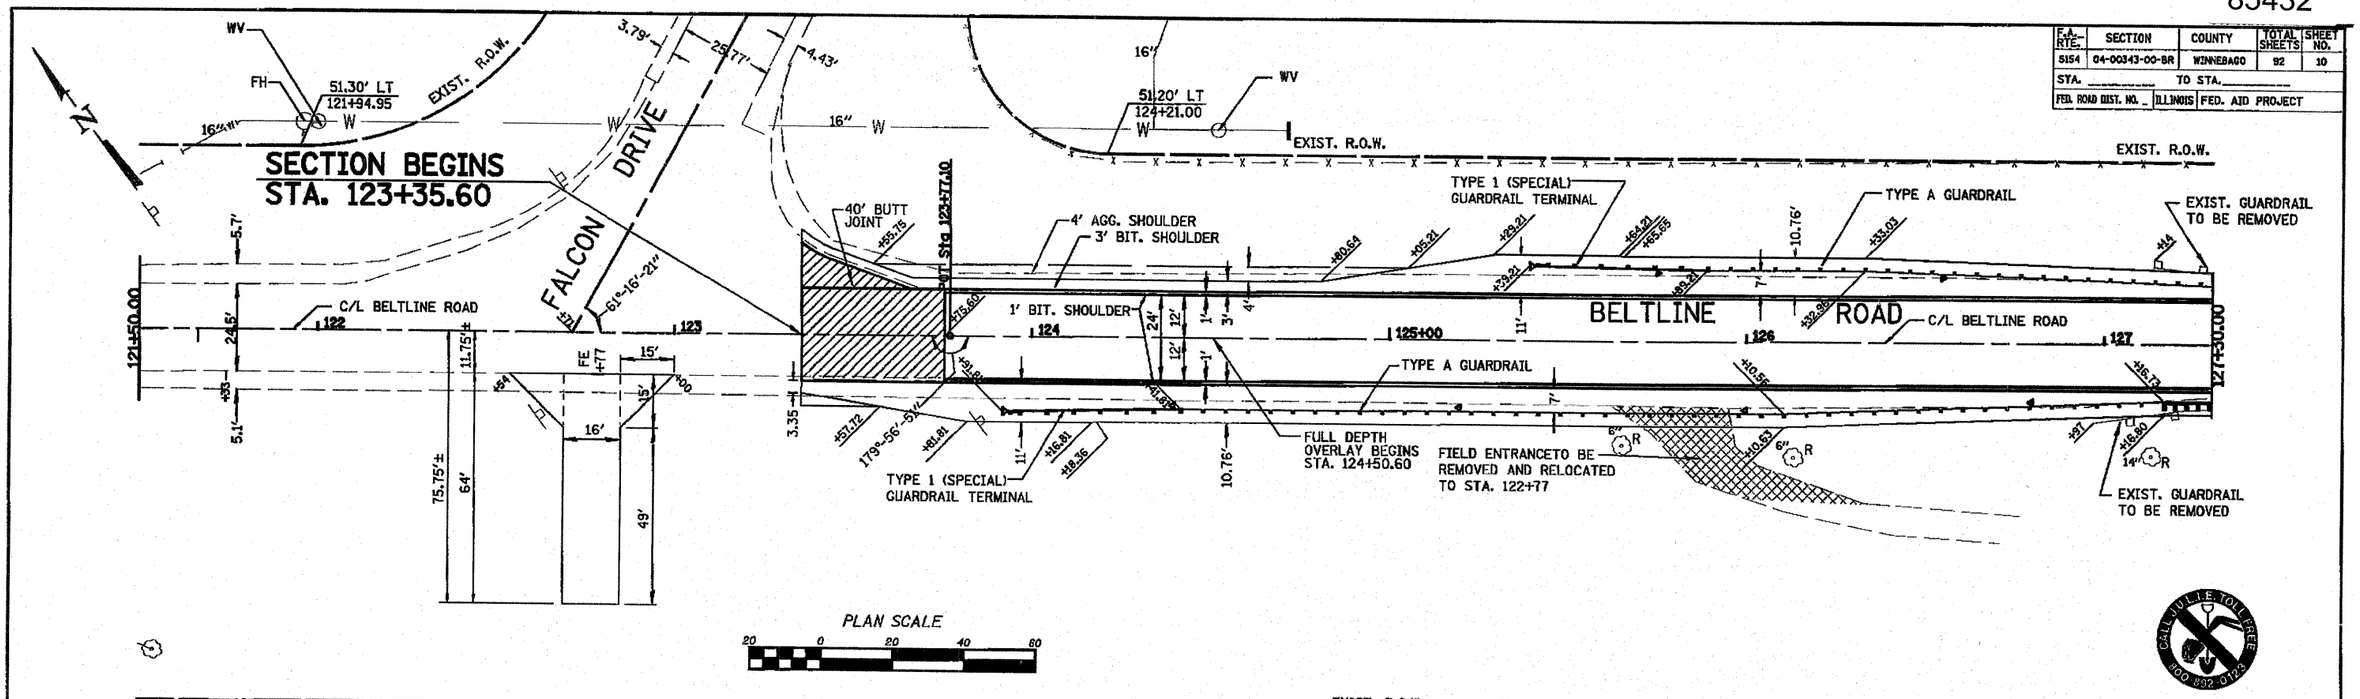


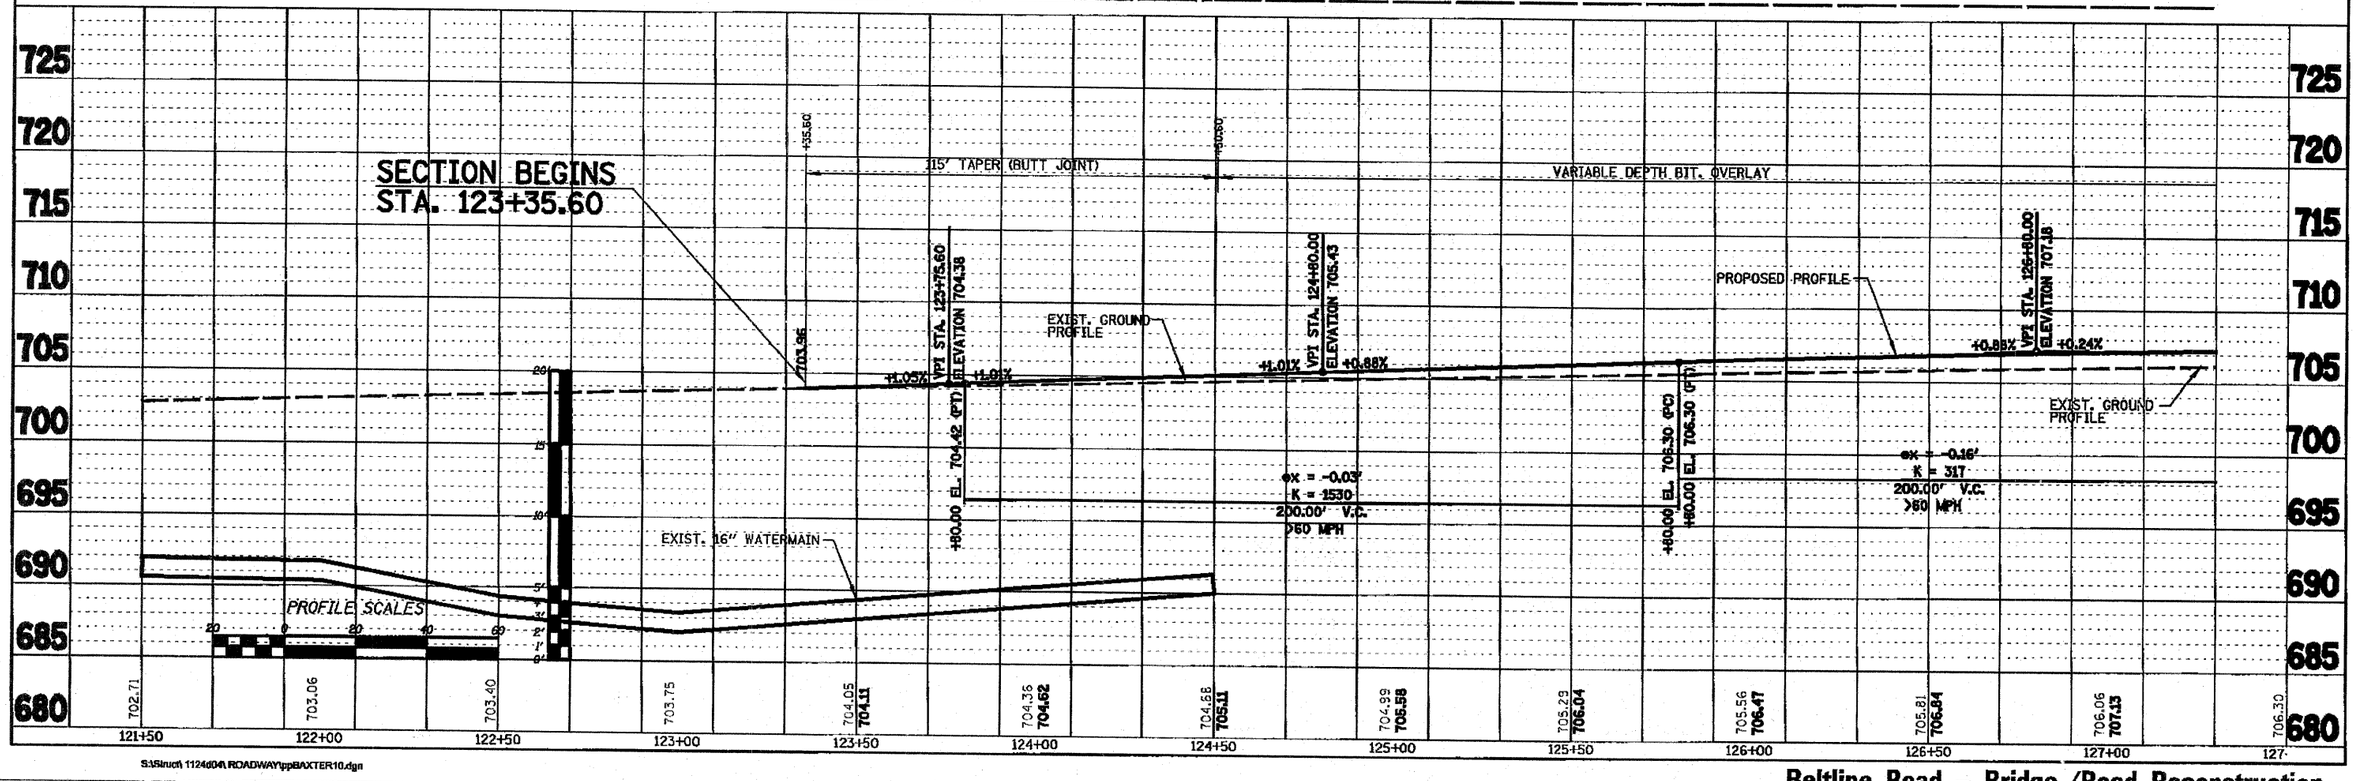


S:\Struct\1124d04\ROADWAY\ppBAXTER10.dgn