CONTRACT N

F.A. RTE.	SECTION	COUNTY	TOTAL SHEETS	SHEET NO.
5154	04-00343-00-BR	WINNEBAGO	92	68

STA. 122+50.00 TO STA. 123+35.60

FED. ROAD DIST. NO. _ | ILLINOIS | FED. AID PROJECT

FINAL SURVEY — NOTE BOOK — NO. — SURVEYED BY — PLOTTED BY — TEMPLATE — AREAS — AREAS CHECKED — DATE

ORIGINAL SURVEY — NOTE BOOK — NO. — SURVEYED BY — PLOTTED BY — TEMPLATE — AREAS — AREAS CHECKED — DATE

PLOT DATE = $DATE$
FILE NAME = $FILE$
PLOT SCALE = $SCALE$
USER NAME = $USER$

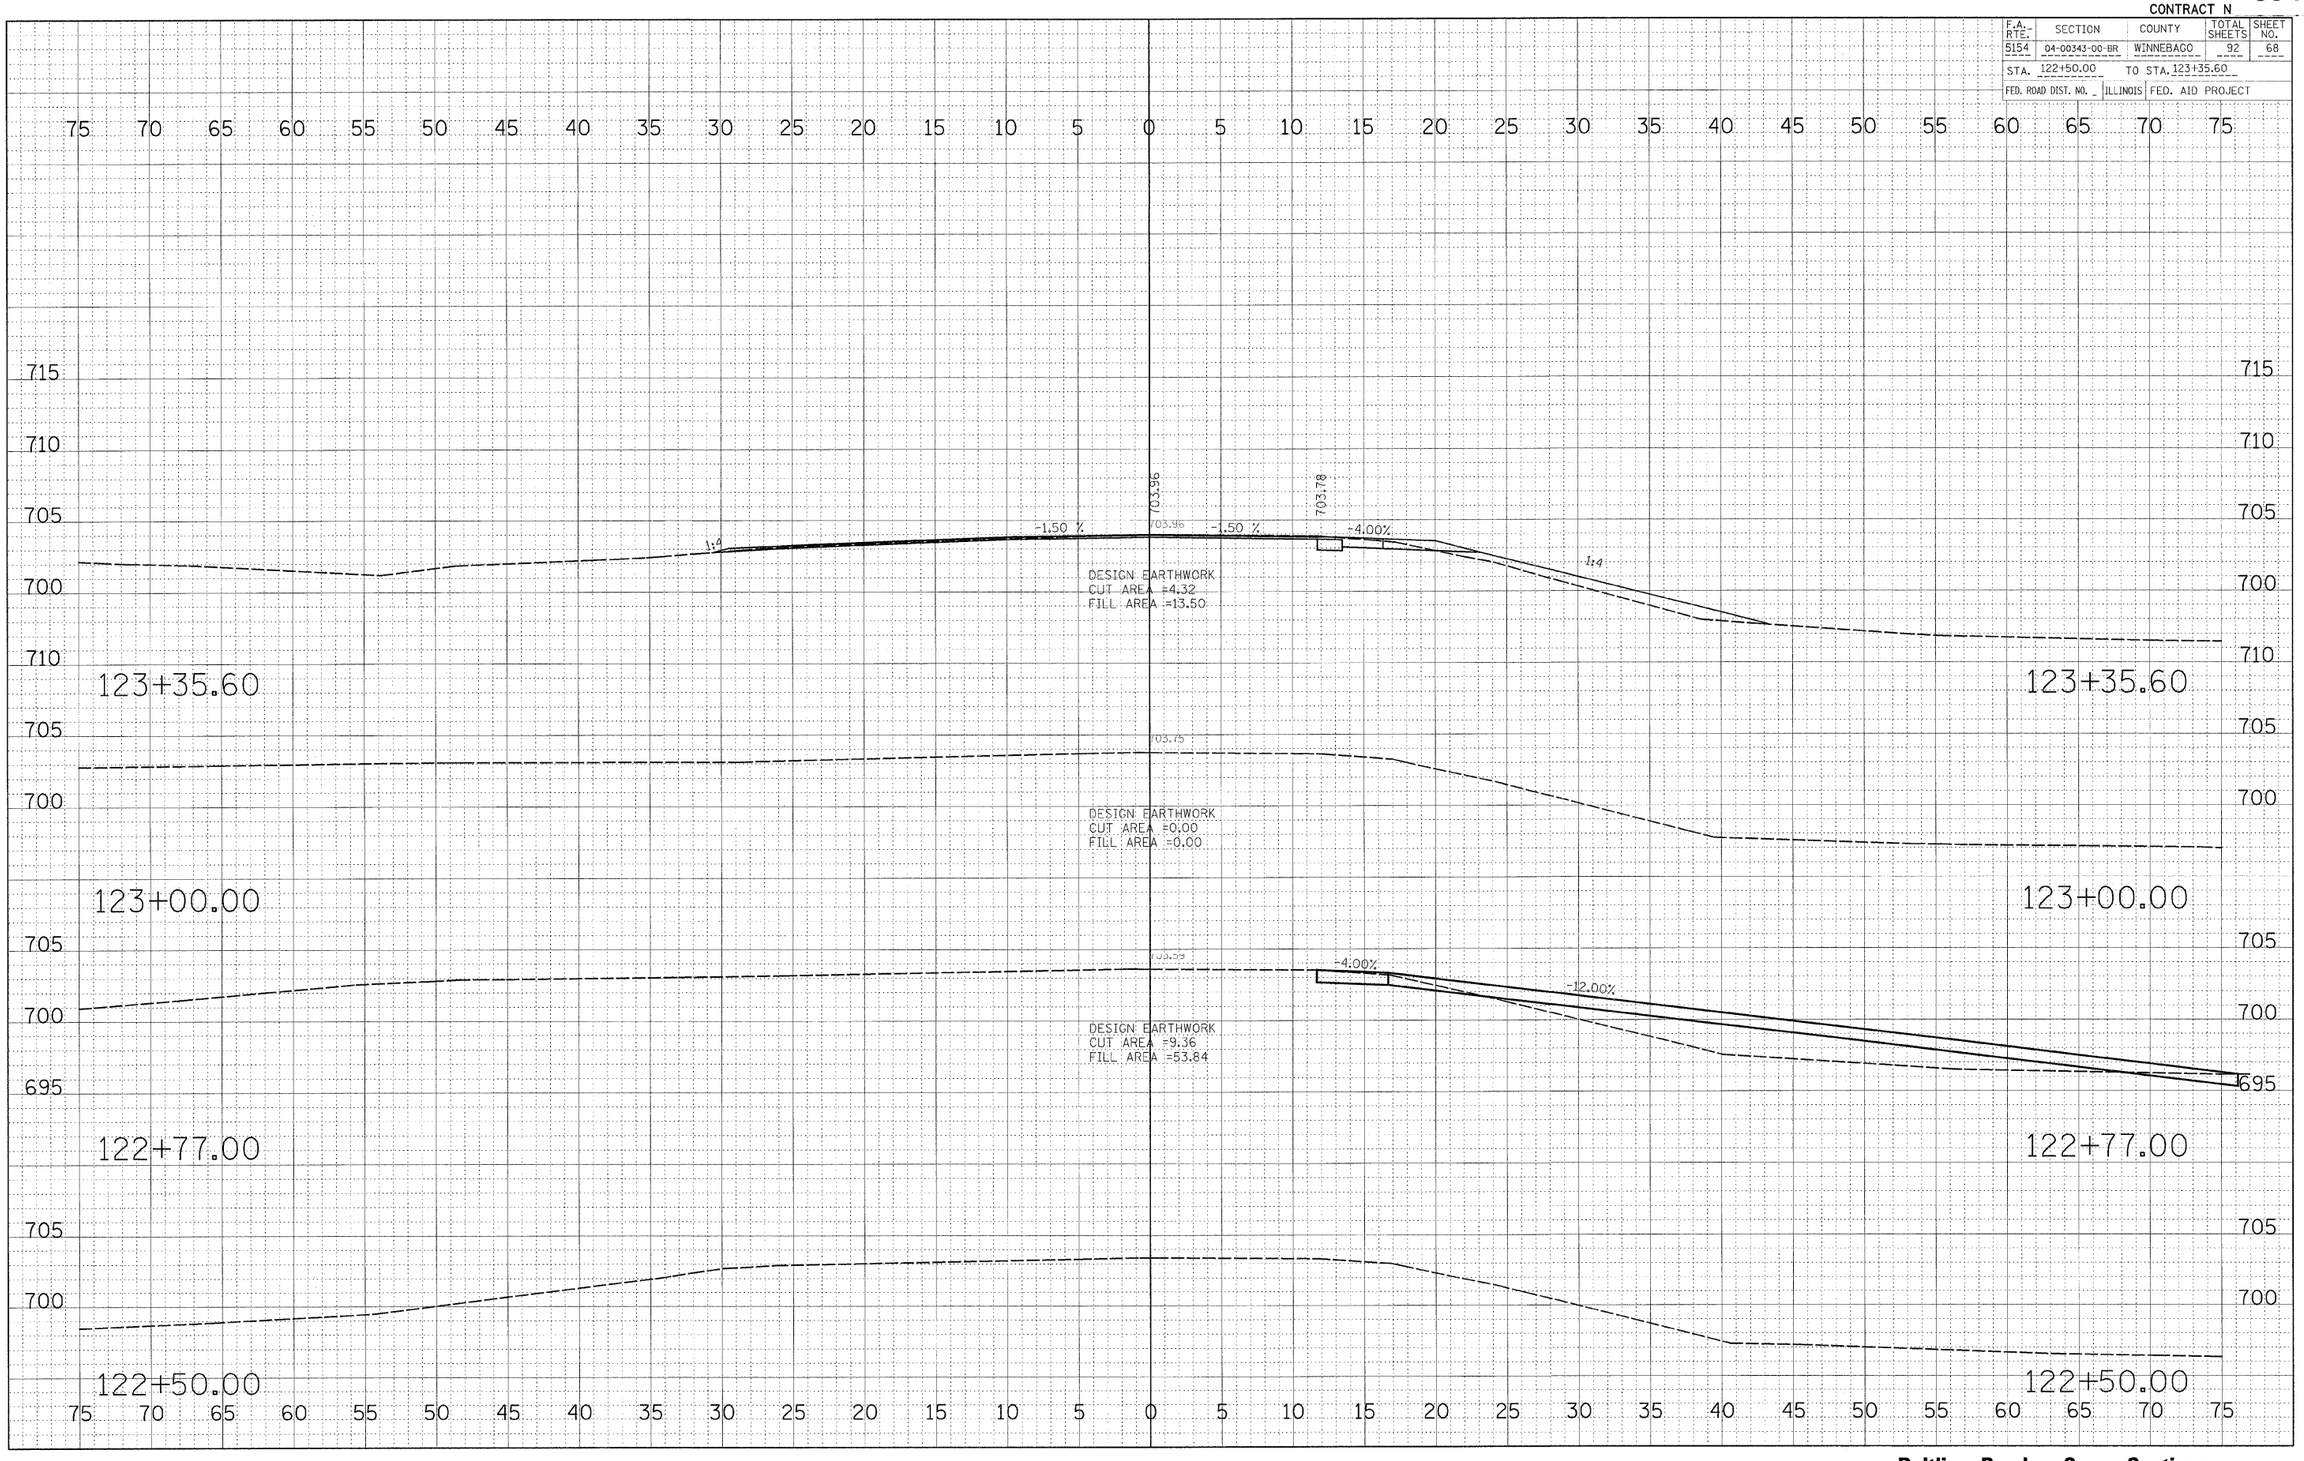

s:\Struct\ 1124d04\ROADWAY\xssheets.dgn

Beltline Road – Cross Sections