F.A.P. RTE.	SECTION	COUNTY	TOTAL SHEETS	SHEET NO.
64	•	PEORIA	186	28
STA.		TO STA.		
FED. ROAD DIST. NO.	ILLINOIS	IL RTE 29		
CONTRACT 88803		• (10,12)IRS-6;11RS-4;(10B)BR		

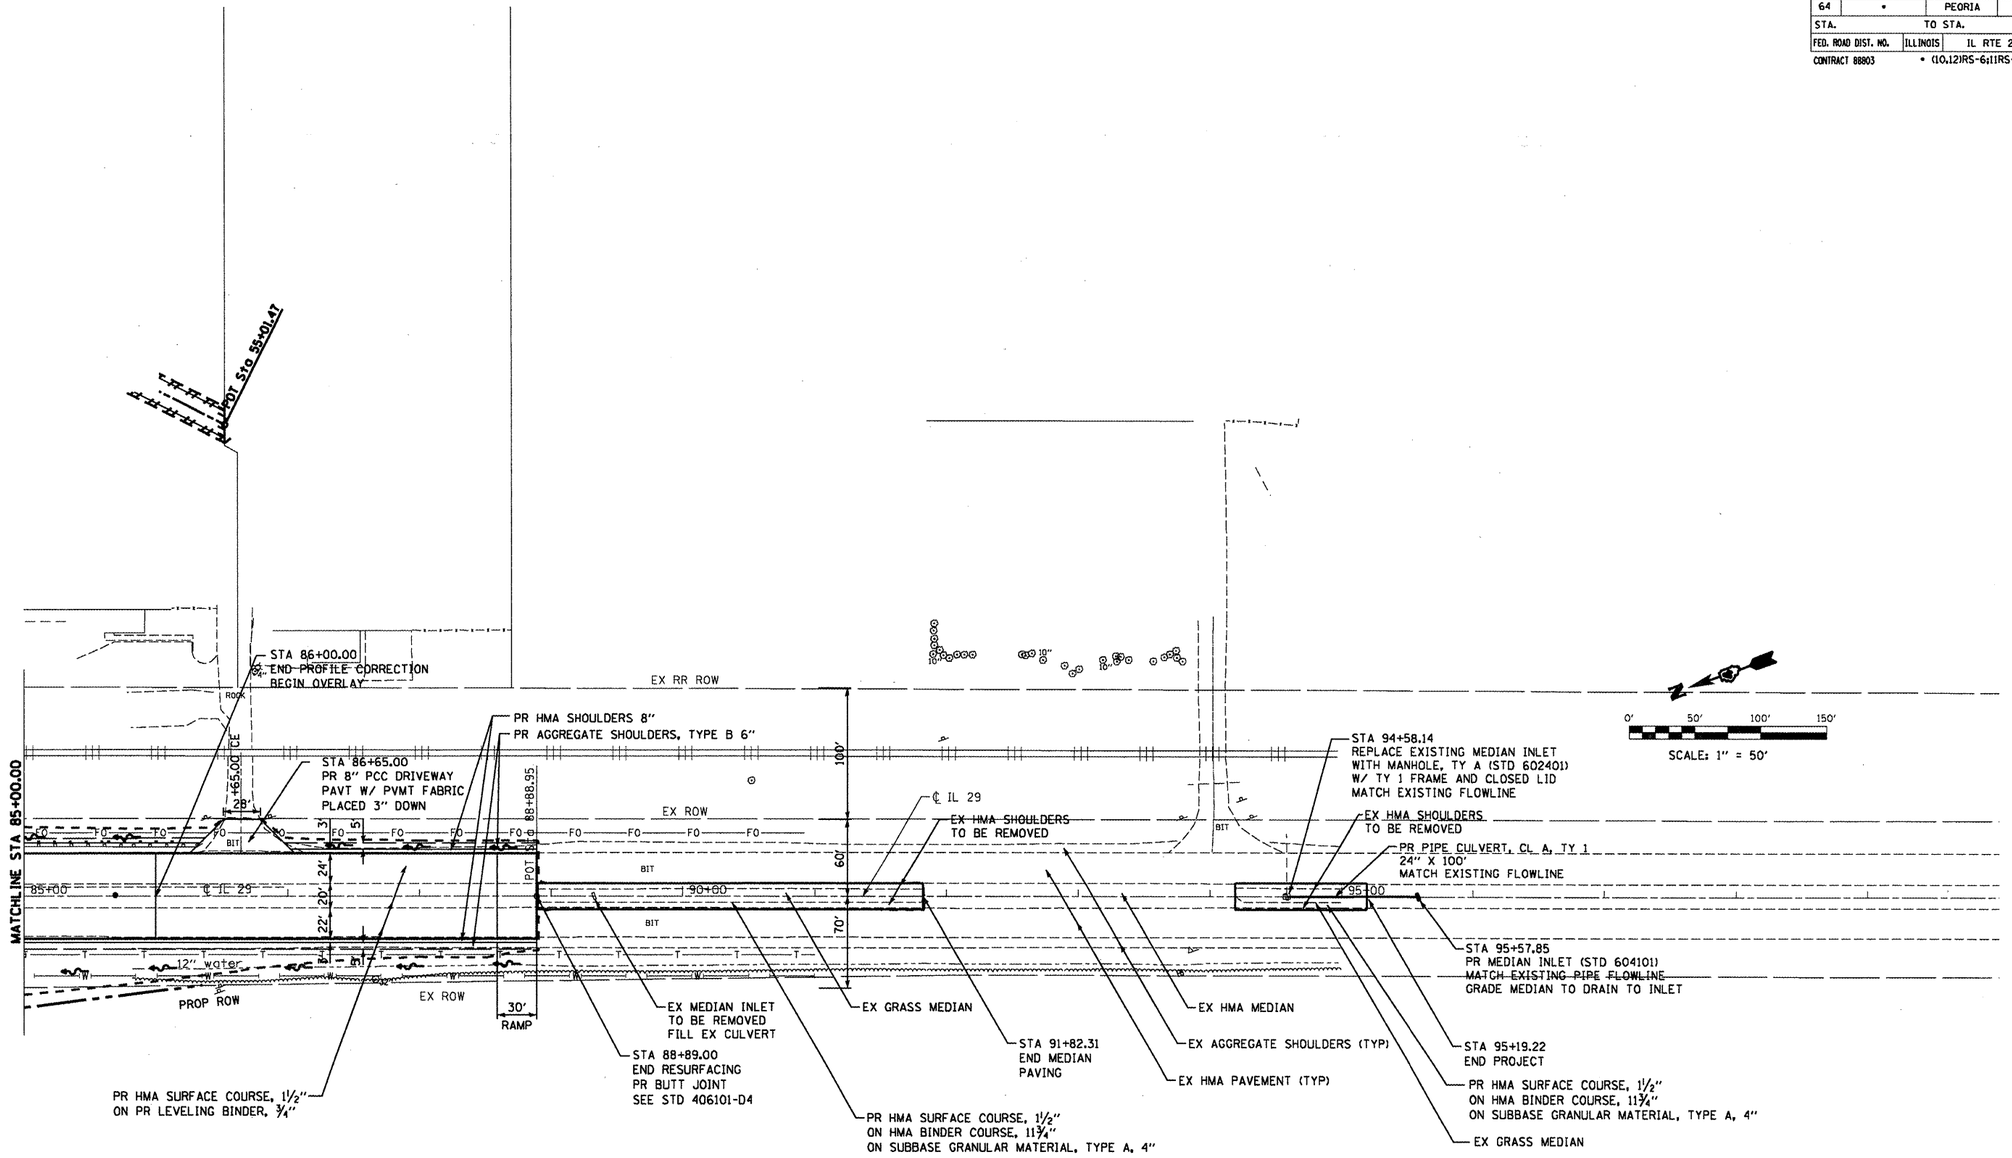

REVISIONS NAME	DATE

COOMBE-BLOXDORF P.C.
Engineers /Land Surveyors
Springfield, Illinois
Design Firm License No. 184-002703

ILLINOIS DEPARTMENT OF TRANSPORTATION

IL RTE 29
STA 85+00 TO 95+19.22

SCALE:
DATE NOV 2007
DRAWN BY
CHECKED BY