ROUTE	COUNTY	SECTION	SHEET/OF
FAS 1857	RANDOLPH	99-00073-00-BR	4/11

CONTRACT NO. 97363

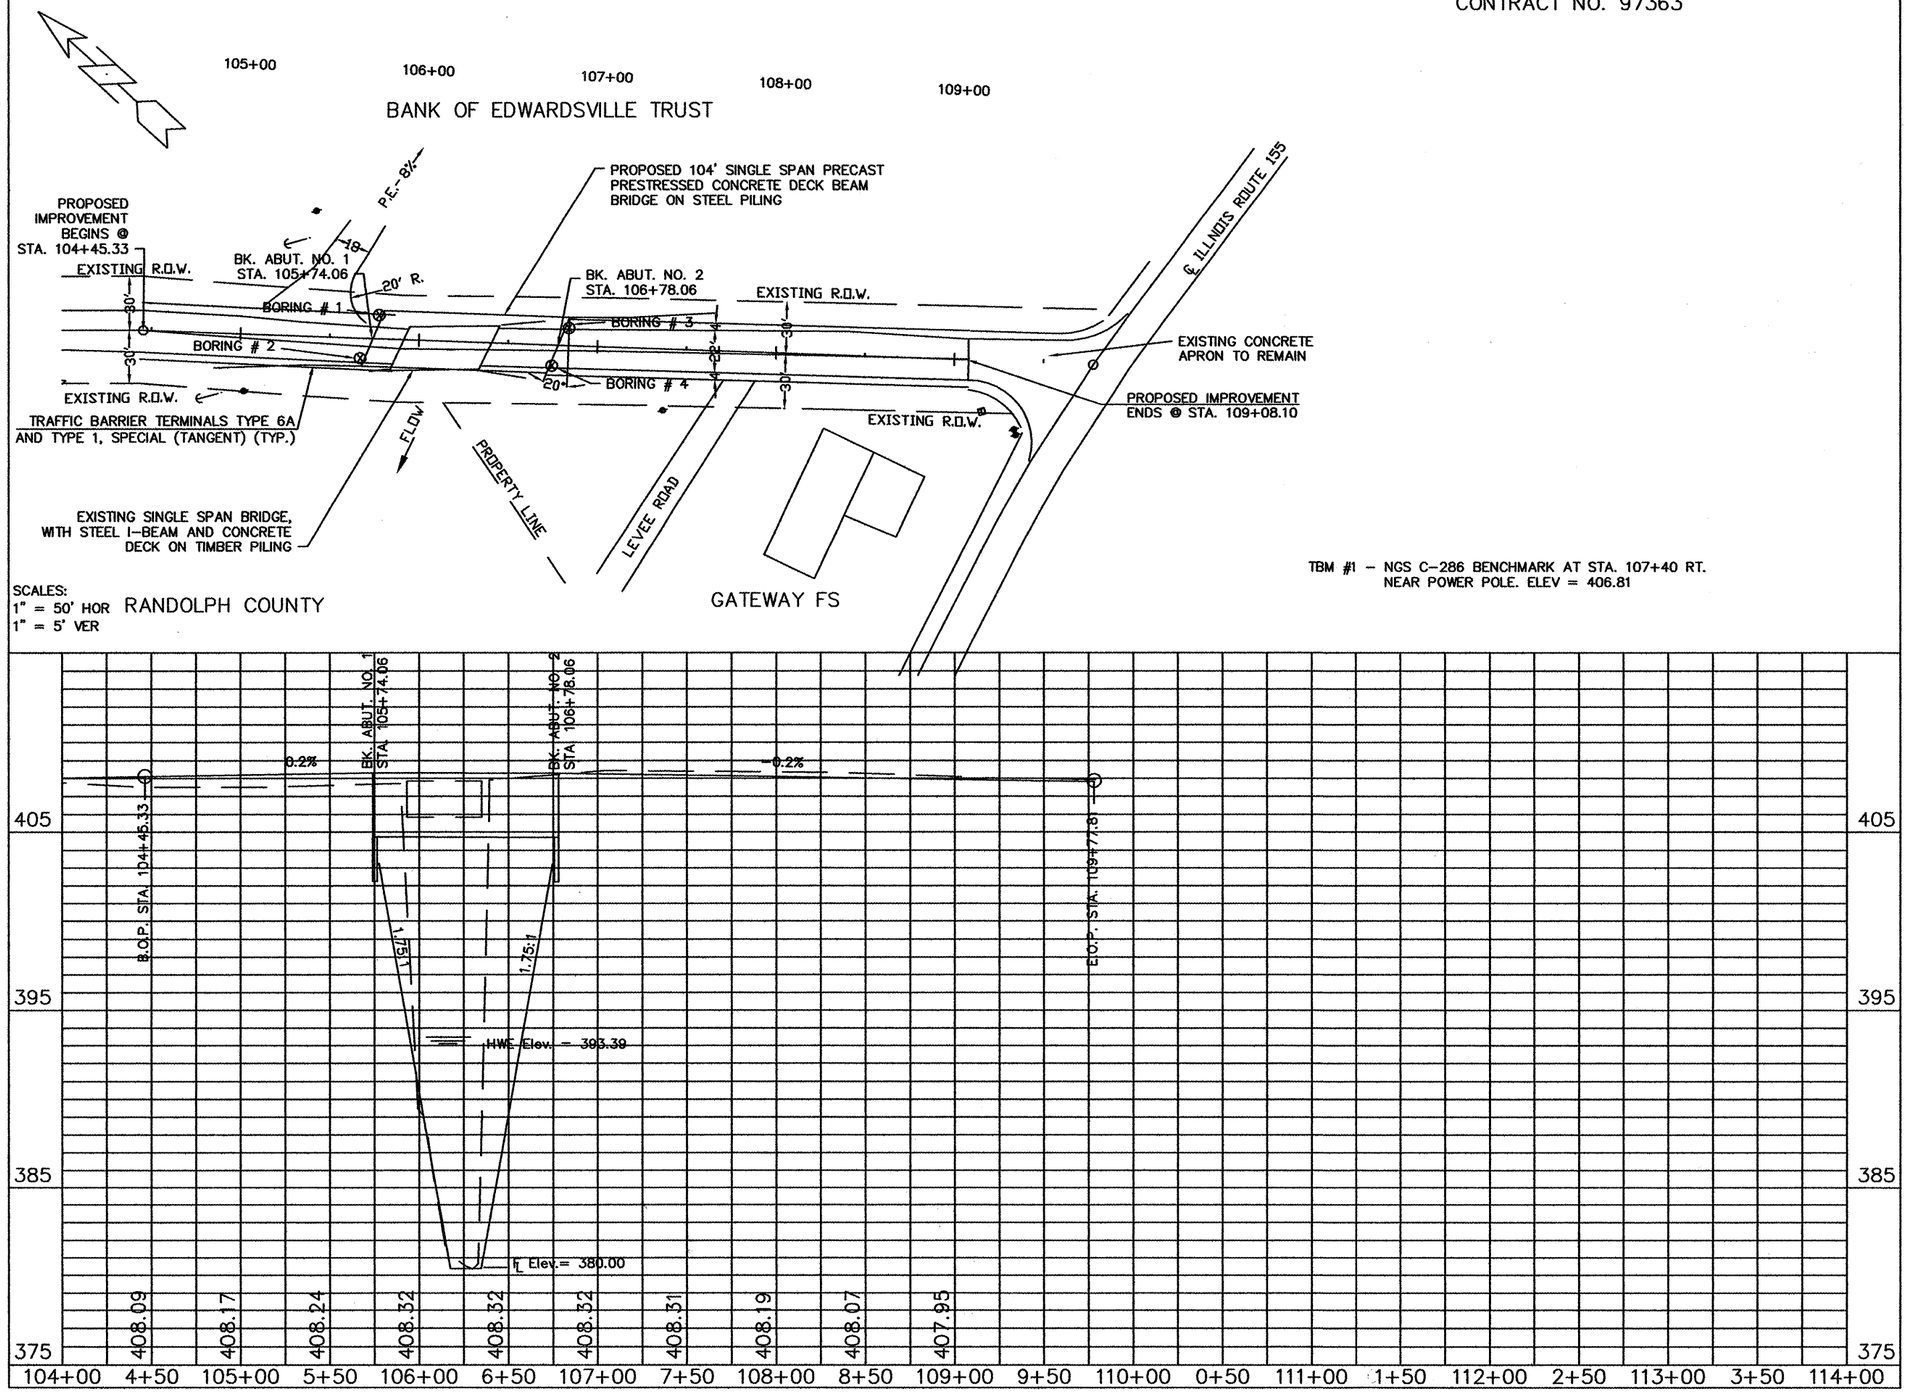

Plan and Profile Sta 104+00 to Sta 114+00