CONTRACT 97364

F.A.U. RTE.	SECTION	COUNTY	TOTAL SHEETS	SHEET NO.
8894	05-00073-01-PV	MADISON	68	23
STA. 74+15		TO STA. 80+50.00		
FED. ROAD DIST. NO.	ILLINOIS	FEDERAL AID PROJECT		

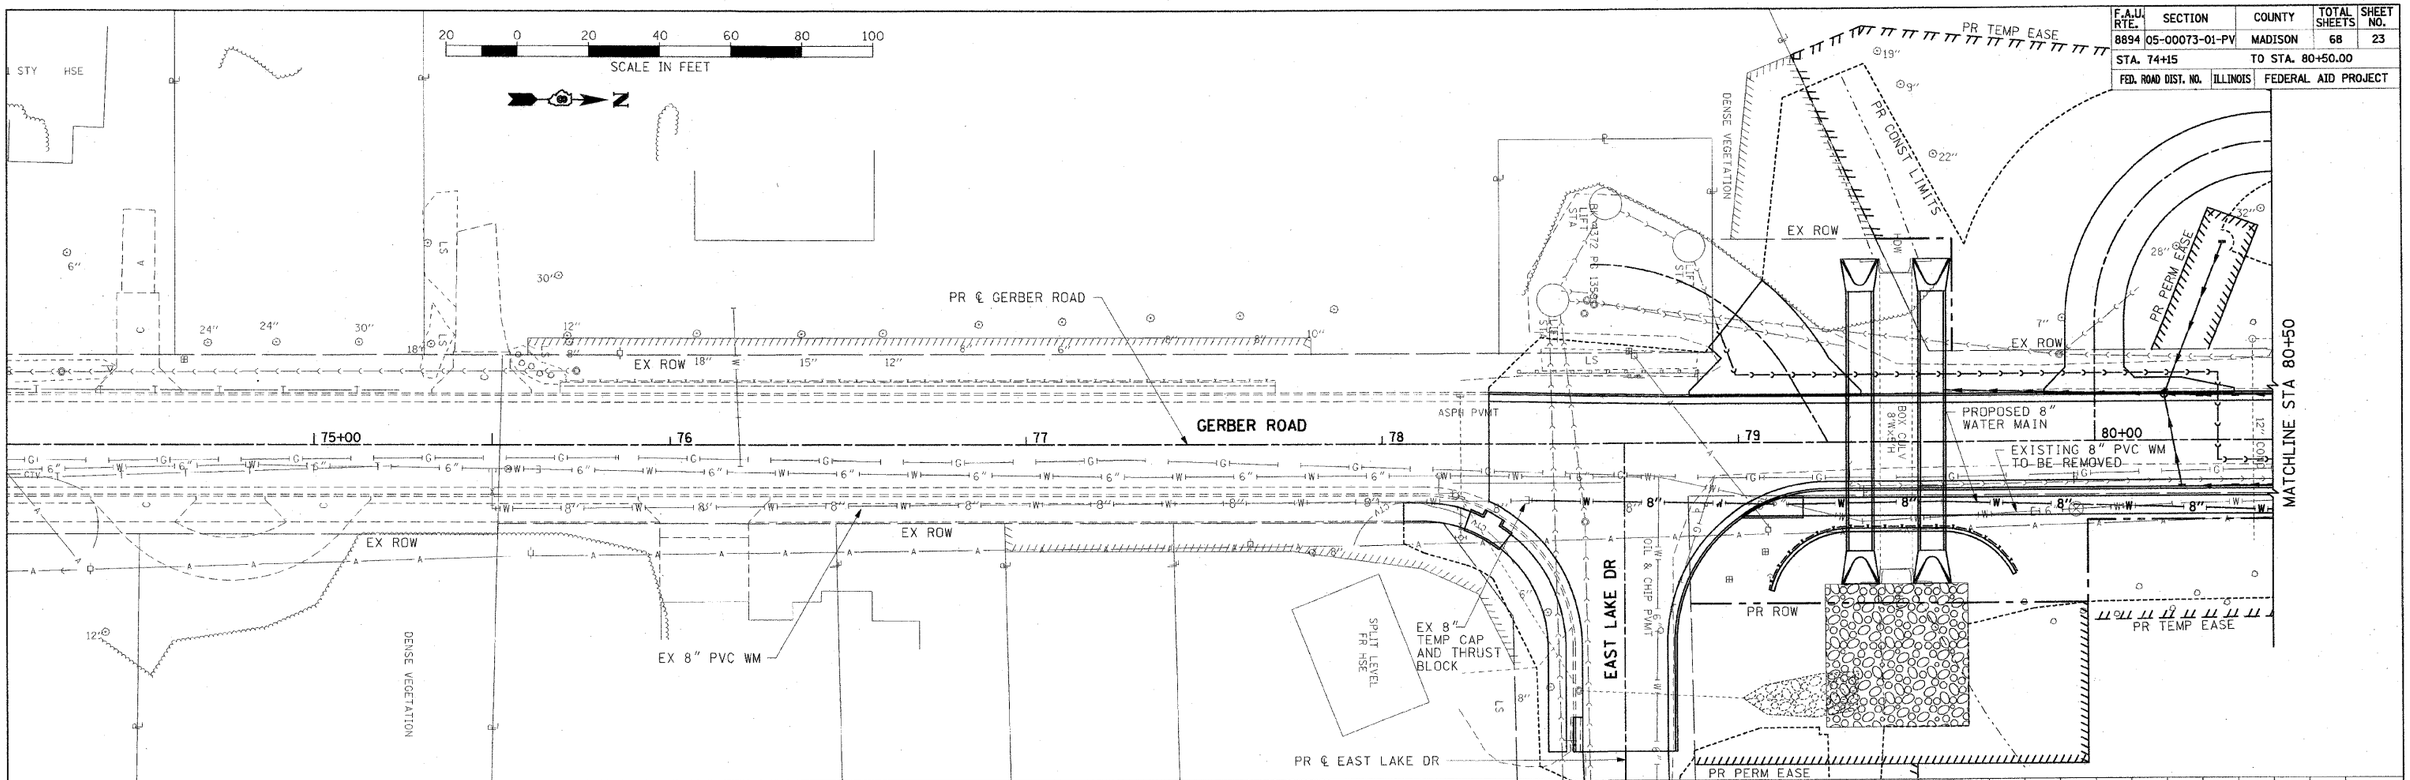

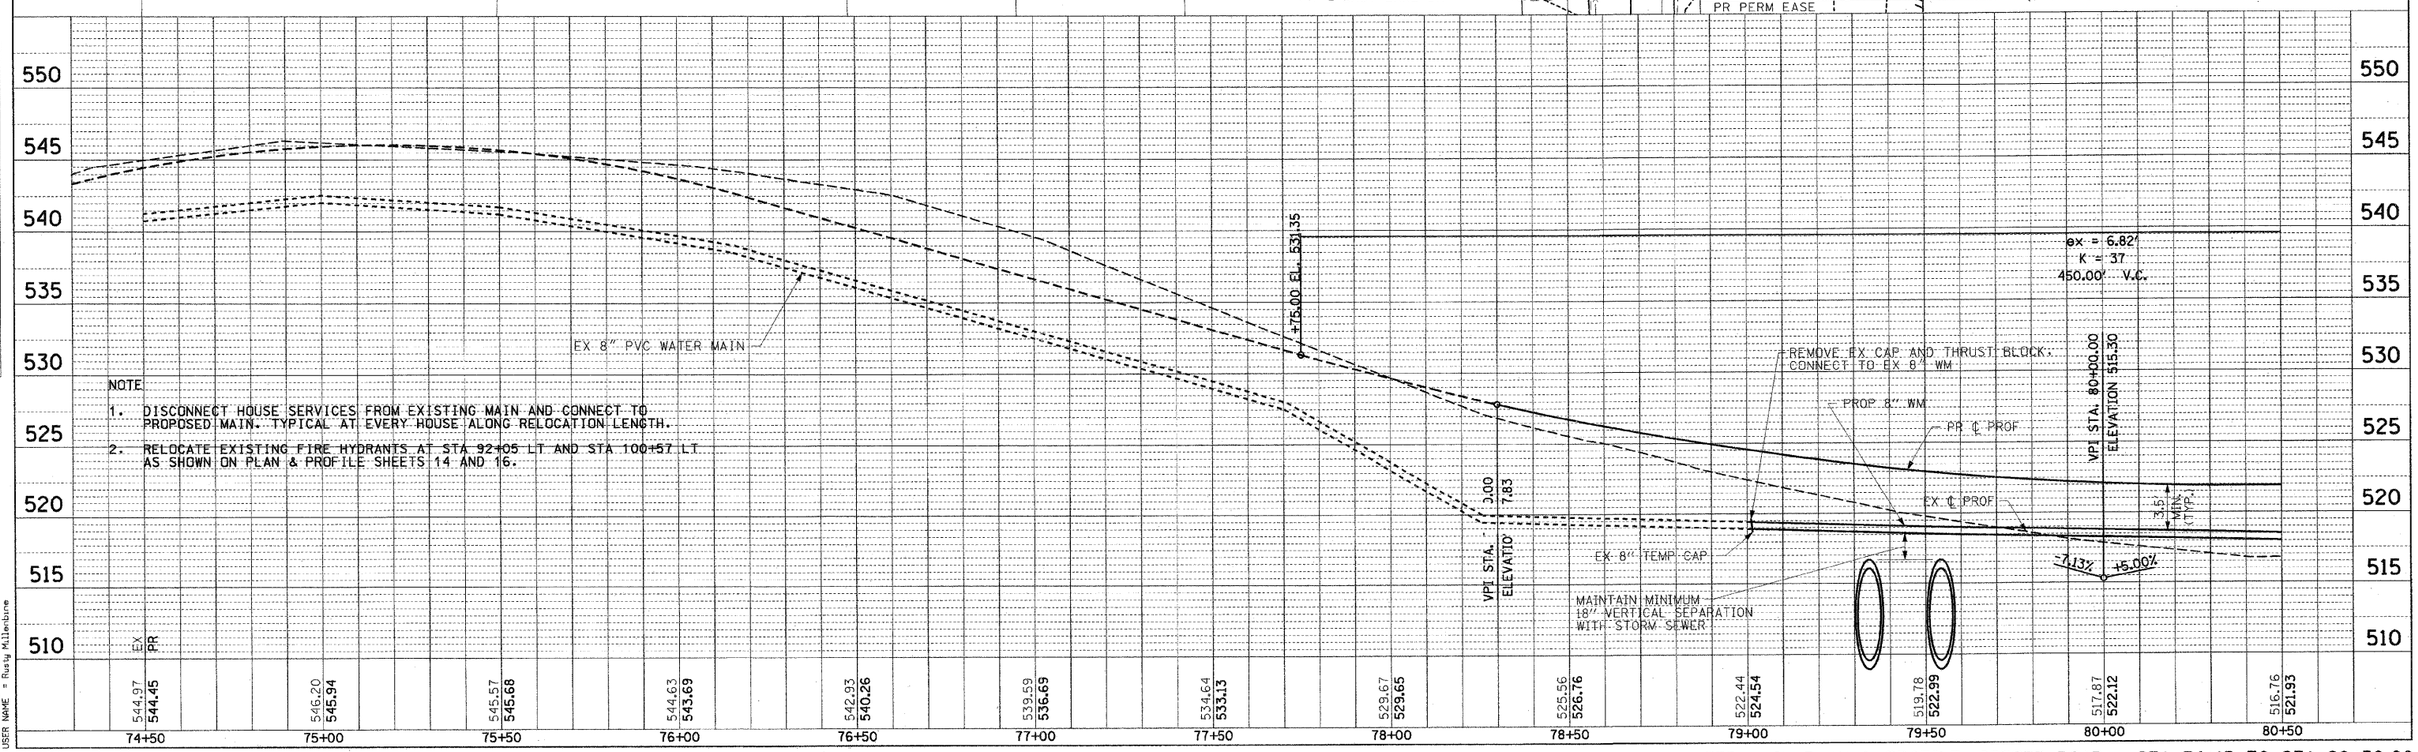

NOTE

1. DISCONNECT HOUSE SERVICES FROM EXISTING MAIN AND CONNECT TO PROPOSED MAIN. TYPICAL AT EVERY HOUSE ALONG RELOCATION LENGTH.
2. RELOCATE EXISTING FIRE HYDRANTS AT STA 92+05 LT AND STA 100+57 LT AS SHOWN ON PLAN & PROFILE SHEETS 14 AND 16.

WATER MAIN PLAN & PROFILE: GERBER ROAD - STA 74+15 TO STA 80+50.00

PLAN: SURVEYED / PLOTTED / ALIGNMENT CHECKED / RT. OF WAY CHECKED / CADD FILE NAME / NOTE BOOK NO. / BY / DATE

PROFILE: SURVEYED / PLOTTED / GRADES CHECKED / B.M. NOTED / STRUCTURE NOTATIONS CHKD / NOTE BOOK NO. / BY / DATE

PLOT DATE = 12/8/2008
FILE NAME = i:\edwardsville\0746101\drw\sheets\023_WATER_PP-01.dgn
PLOT SCALE = 20.000 ' / IN.
USER NAME = Rusty Millenbine