ROUTE	SECTION	COUNTY	TOTAL SHEETS	SHEET NUMBER
VARIOUS	2007-041 BP	VARIOUS	25	8

CONTRACT NO. 60D31

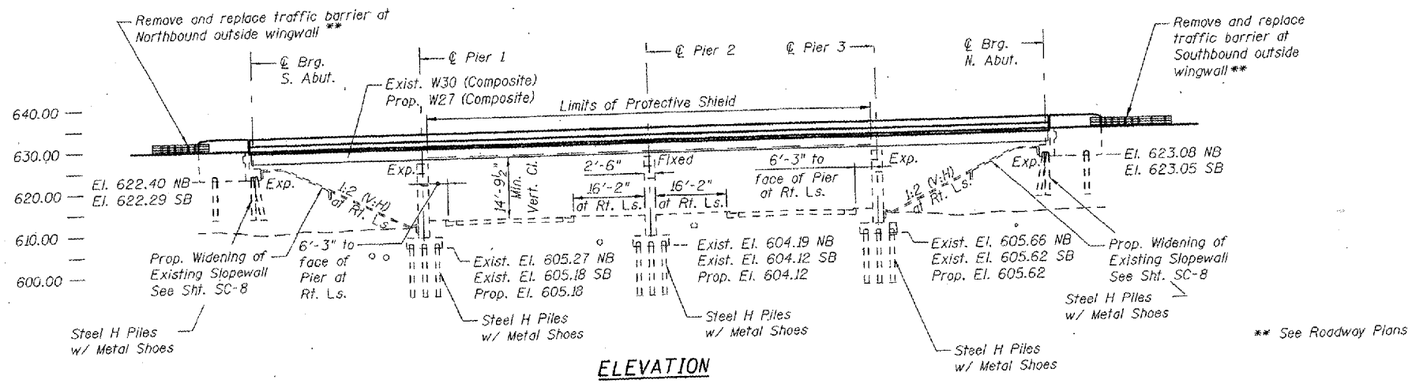

ELEVATION

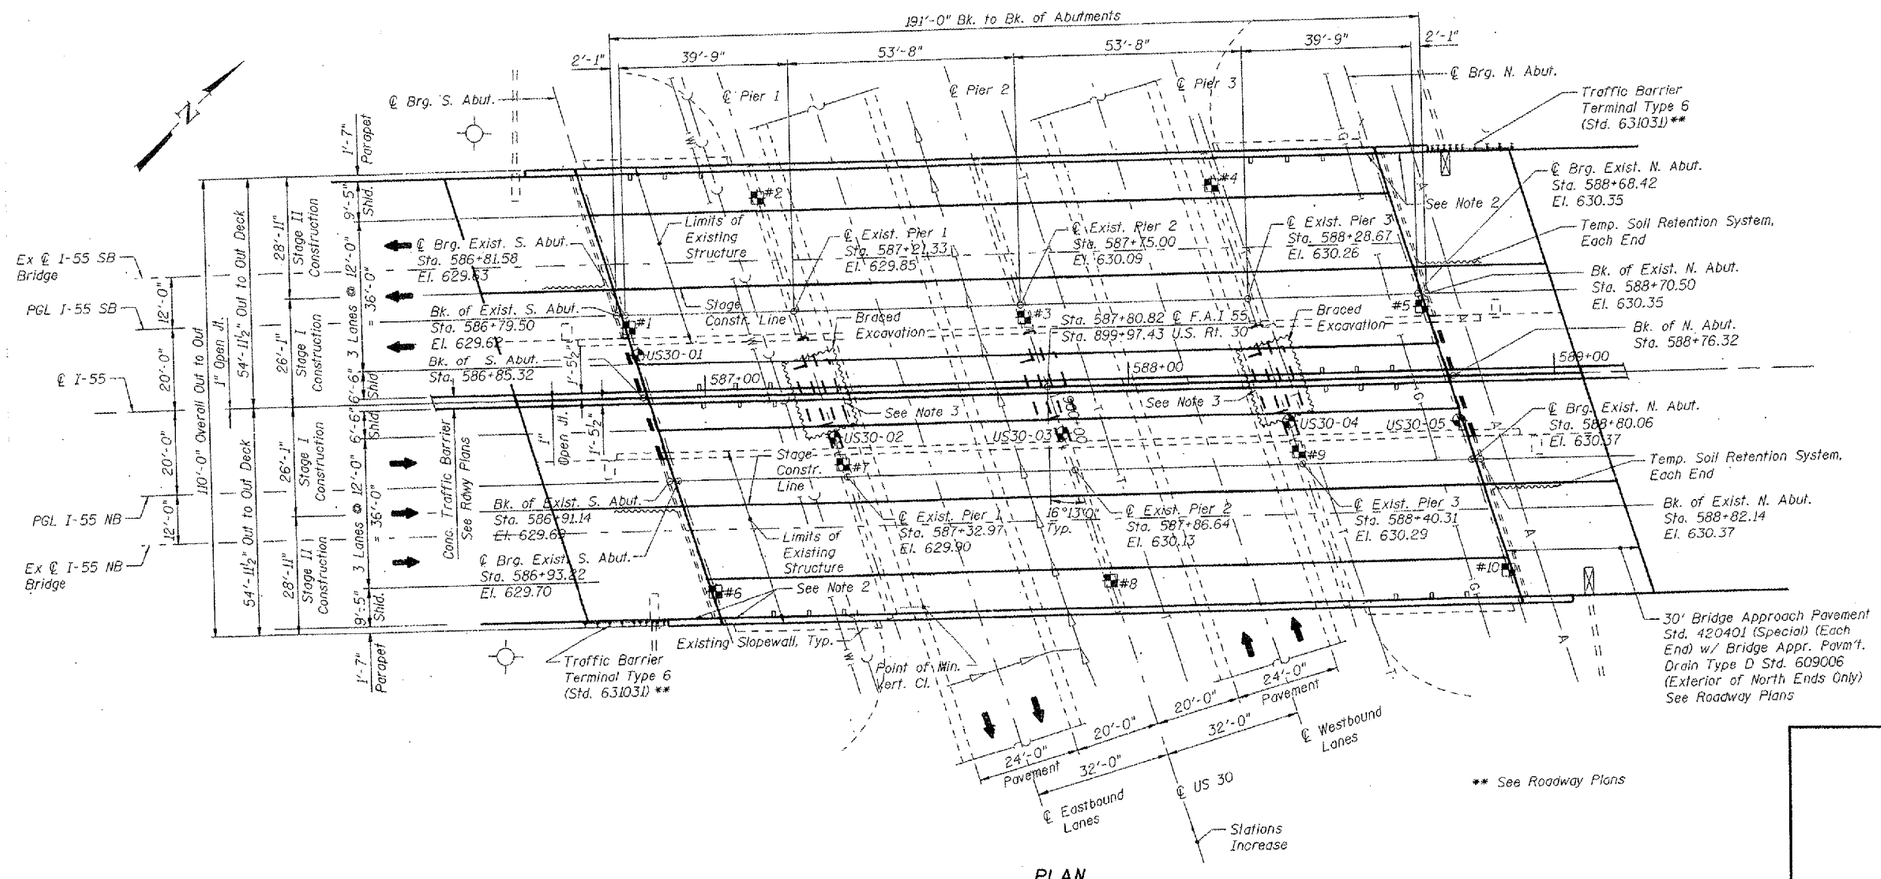

PLAN

SHOWING CONTRACT 60B86

FOR INFORMATION ONLY

LOCATION NO.1

EXIST. BRIDGE PLANS
I-55 NB & SB OVER US 30
SN: 099-0016, -0017

SHEET 1 OF 2