ROUTE	SECTION	COUNTY	TOTAL SHEETS	SHEET NUMBER
VARIOUS	2007-041 BP	VARIOUS	25	10

CONTRACT NO. 60D31

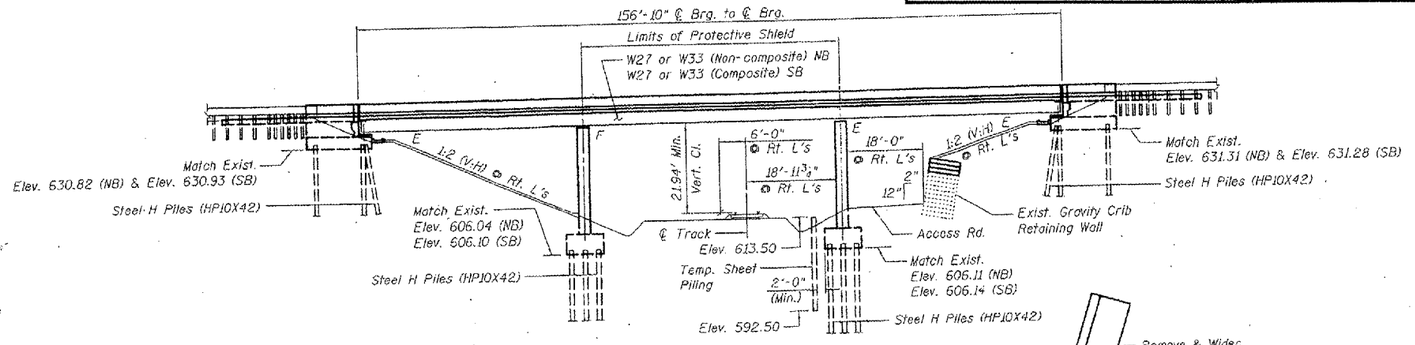

ELEVATION VIEW

(Looking West)

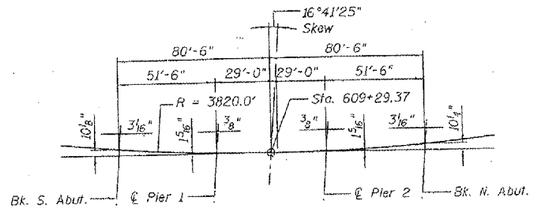

OFFSET SKETCH

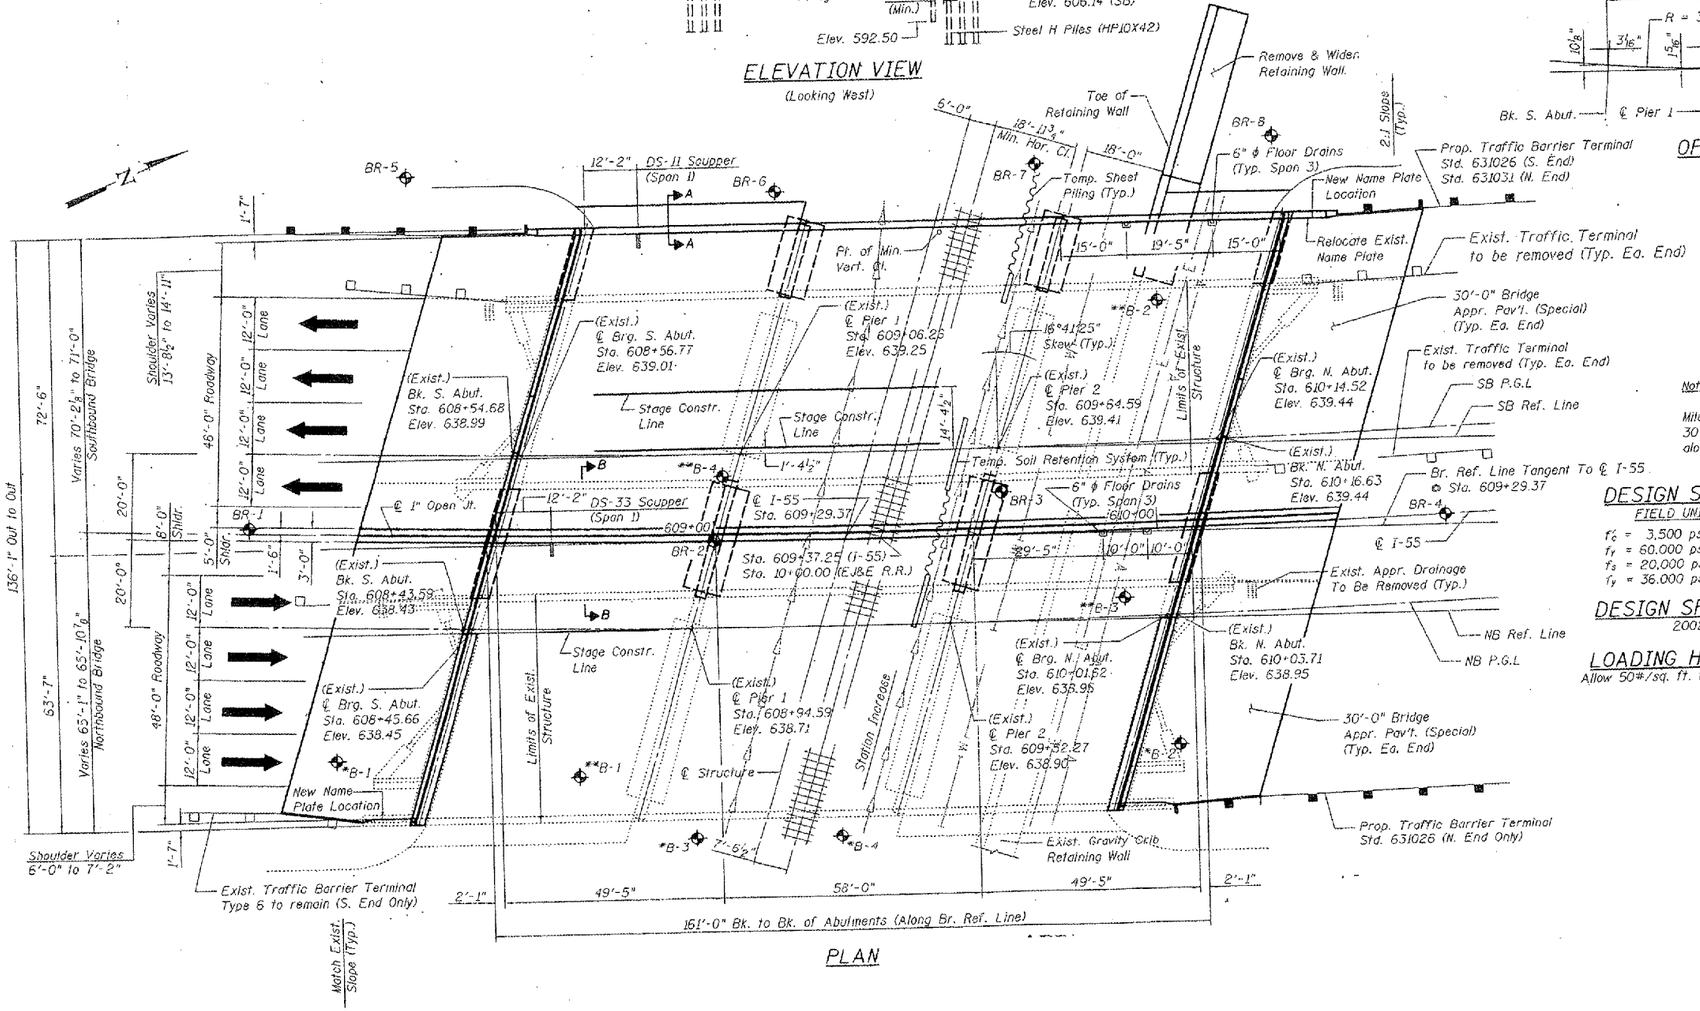

PLAN

Note:

Mile post 7 is approximately 30' west of station 10+00.00 along EJ&E Railroad.

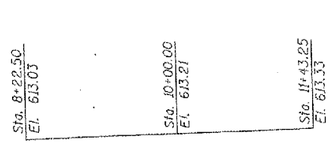

TOP OF RAIL ELEVATIONS
EJ&E RAILROAD

DESIGN STRESSES

FIELD UNITS

f'_c = 3,500 psi
f_y = 60,000 psi (reinforcement)
f_s = 20,000 psi (exist. structural steel)
f_y = 36,000 psi (new structural steel)

DESIGN SPECIFICATIONS

2002 AASHTO

LOADING HS20-44 & ALT.

Allow 50#/sq. ft. for future wearing surface.

SHOWING
CONTRACT 60B86

FOR
INFORMATION
ONLY

LOCATION NO.2

EXIST. BRIDGE PLANS
I-55 NB & SB
SN: 099-0018, -0019