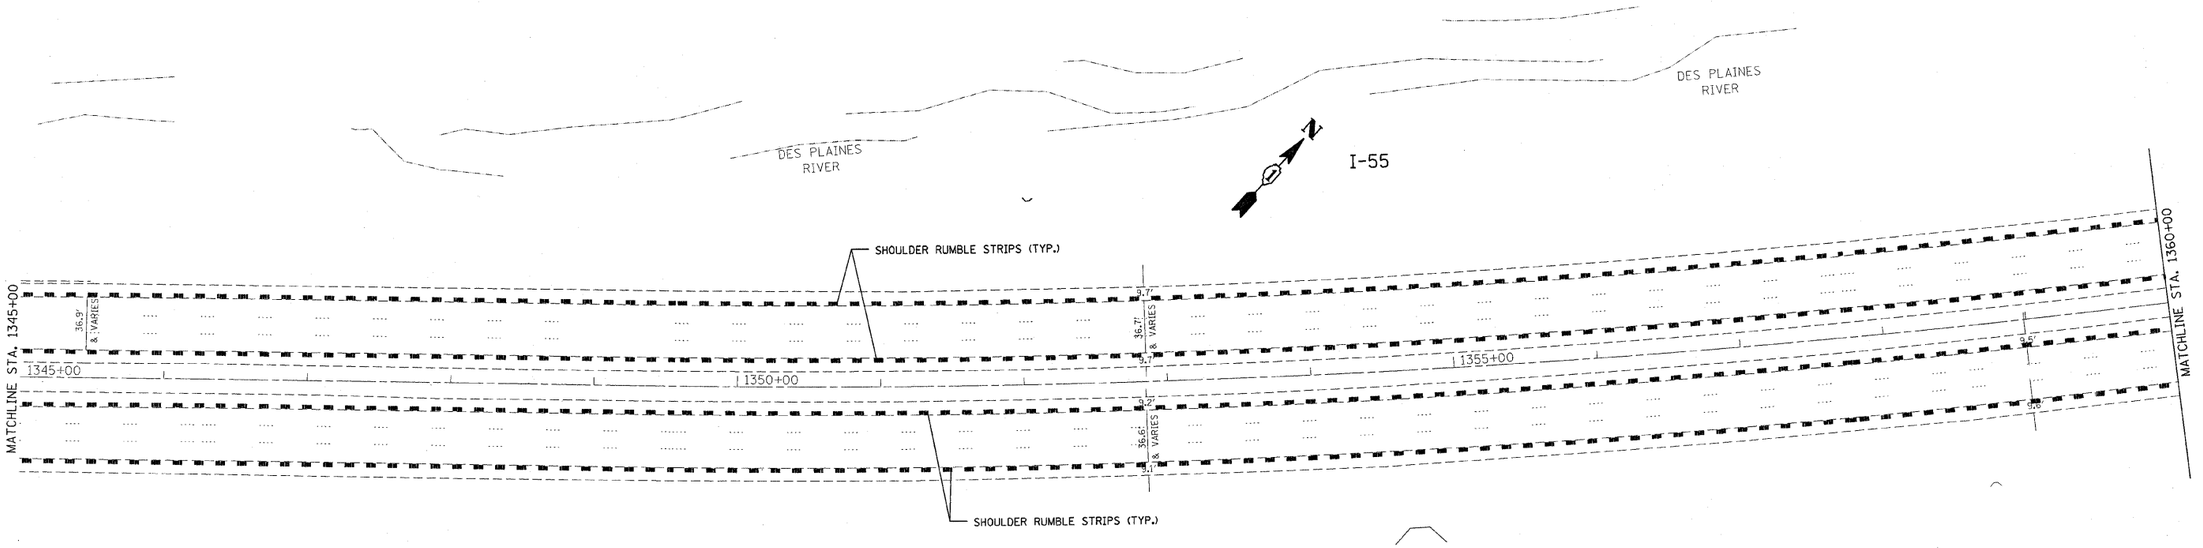

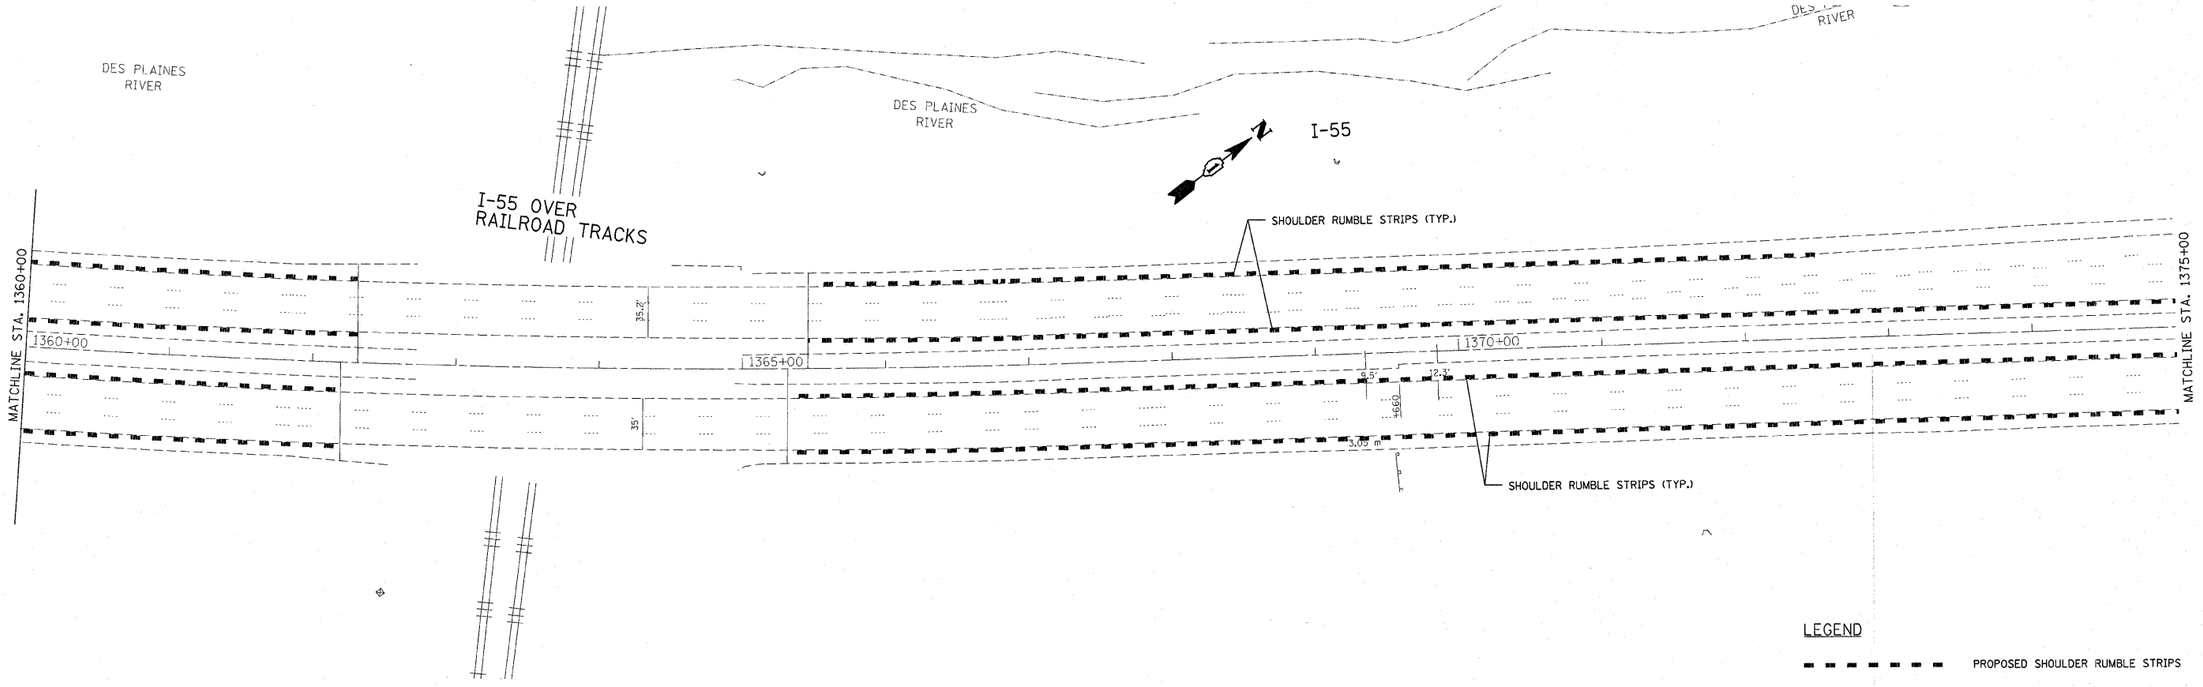

FILE NAME = c:\projects\design\2007\i55\sh_i55.dgn	USER NAME = ab-auah	DESIGNED -	REVISED -
		DRAWN -	REVISED -
	PLOT SCALE = 50.0000 ' / IN.	CHECKED -	REVISED -
	PLOT DATE = 12/19/2007	DATE -	REVISED -

STATE OF ILLINOIS
DEPARTMENT OF TRANSPORTATION

SCALE: | SHEET NO. OF SHEETS | STA. | TO STA.

F.A.I RTE.	SECTION	COUNTY	TOTAL SHEETS	SHEET NO.
55	2007-046 I	COOK	24	10
		CONTRACT NO. 60D36		
FED. ROAD DIST. NO. 1	ILLINOIS	FED. AID PROJECT		