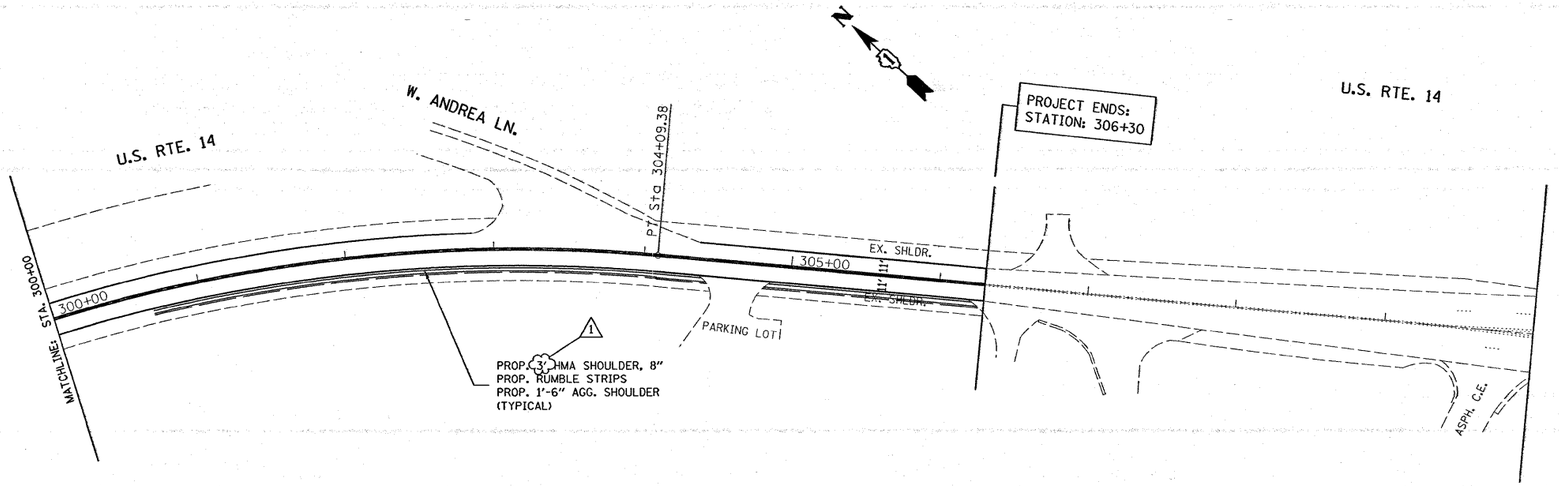

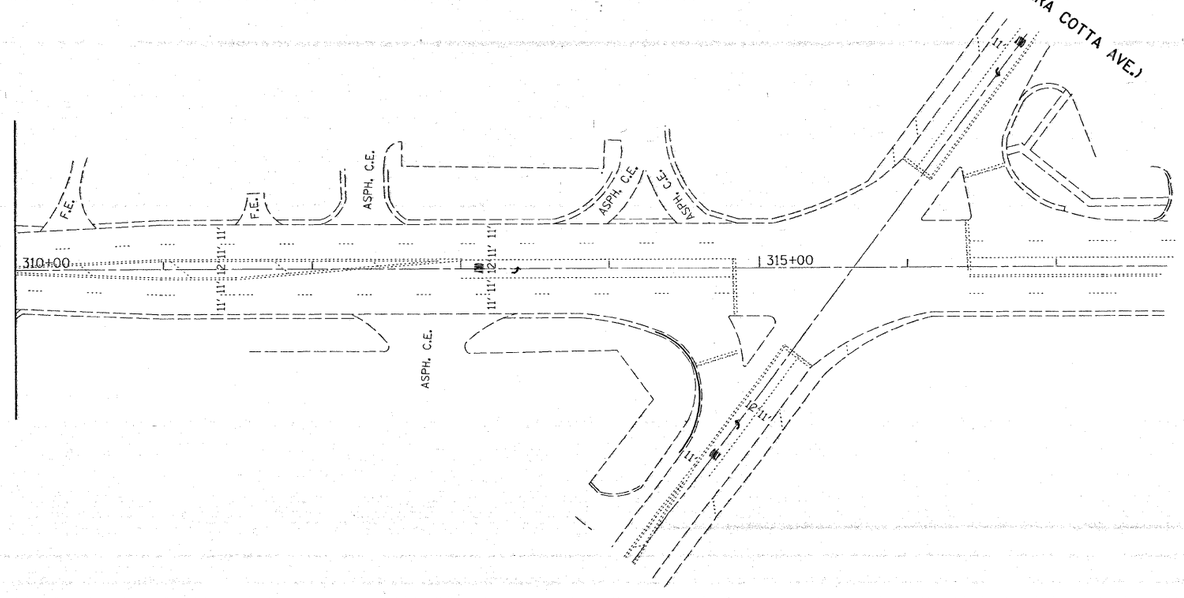

FILE NAME = c:\projects\d101008\design_aa.dgn	USER NAME = SMITHKL	DESIGNED -	REVISED - ⚠ 2/14/08 K.S.	**STATE OF ILLINOIS DEPARTMENT OF TRANSPORTATION**	**EXISTING AND PROPOSED ROADWAY PLANS US 14 (IL 47 TO IL 176)**	F.A.P RTE.	SECTION	COUNTY	TOTAL SHEETS	SHEET NO.
		DRAWN -	REVISED -			305	2007-048 I	MCHENRY	19	16
	PLOT SCALE = 50.0000 ' / IN.	CHECKED -	REVISED -					CONTRACT NO. 60D38		
	PLOT DATE = 2/15/2008	DATE -	REVISED -		SCALE: SHEET NO. OF SHEETS STA. TO STA.	FED. ROAD DIST. NO. 1	ILLINOIS	FED. AID PROJECT		