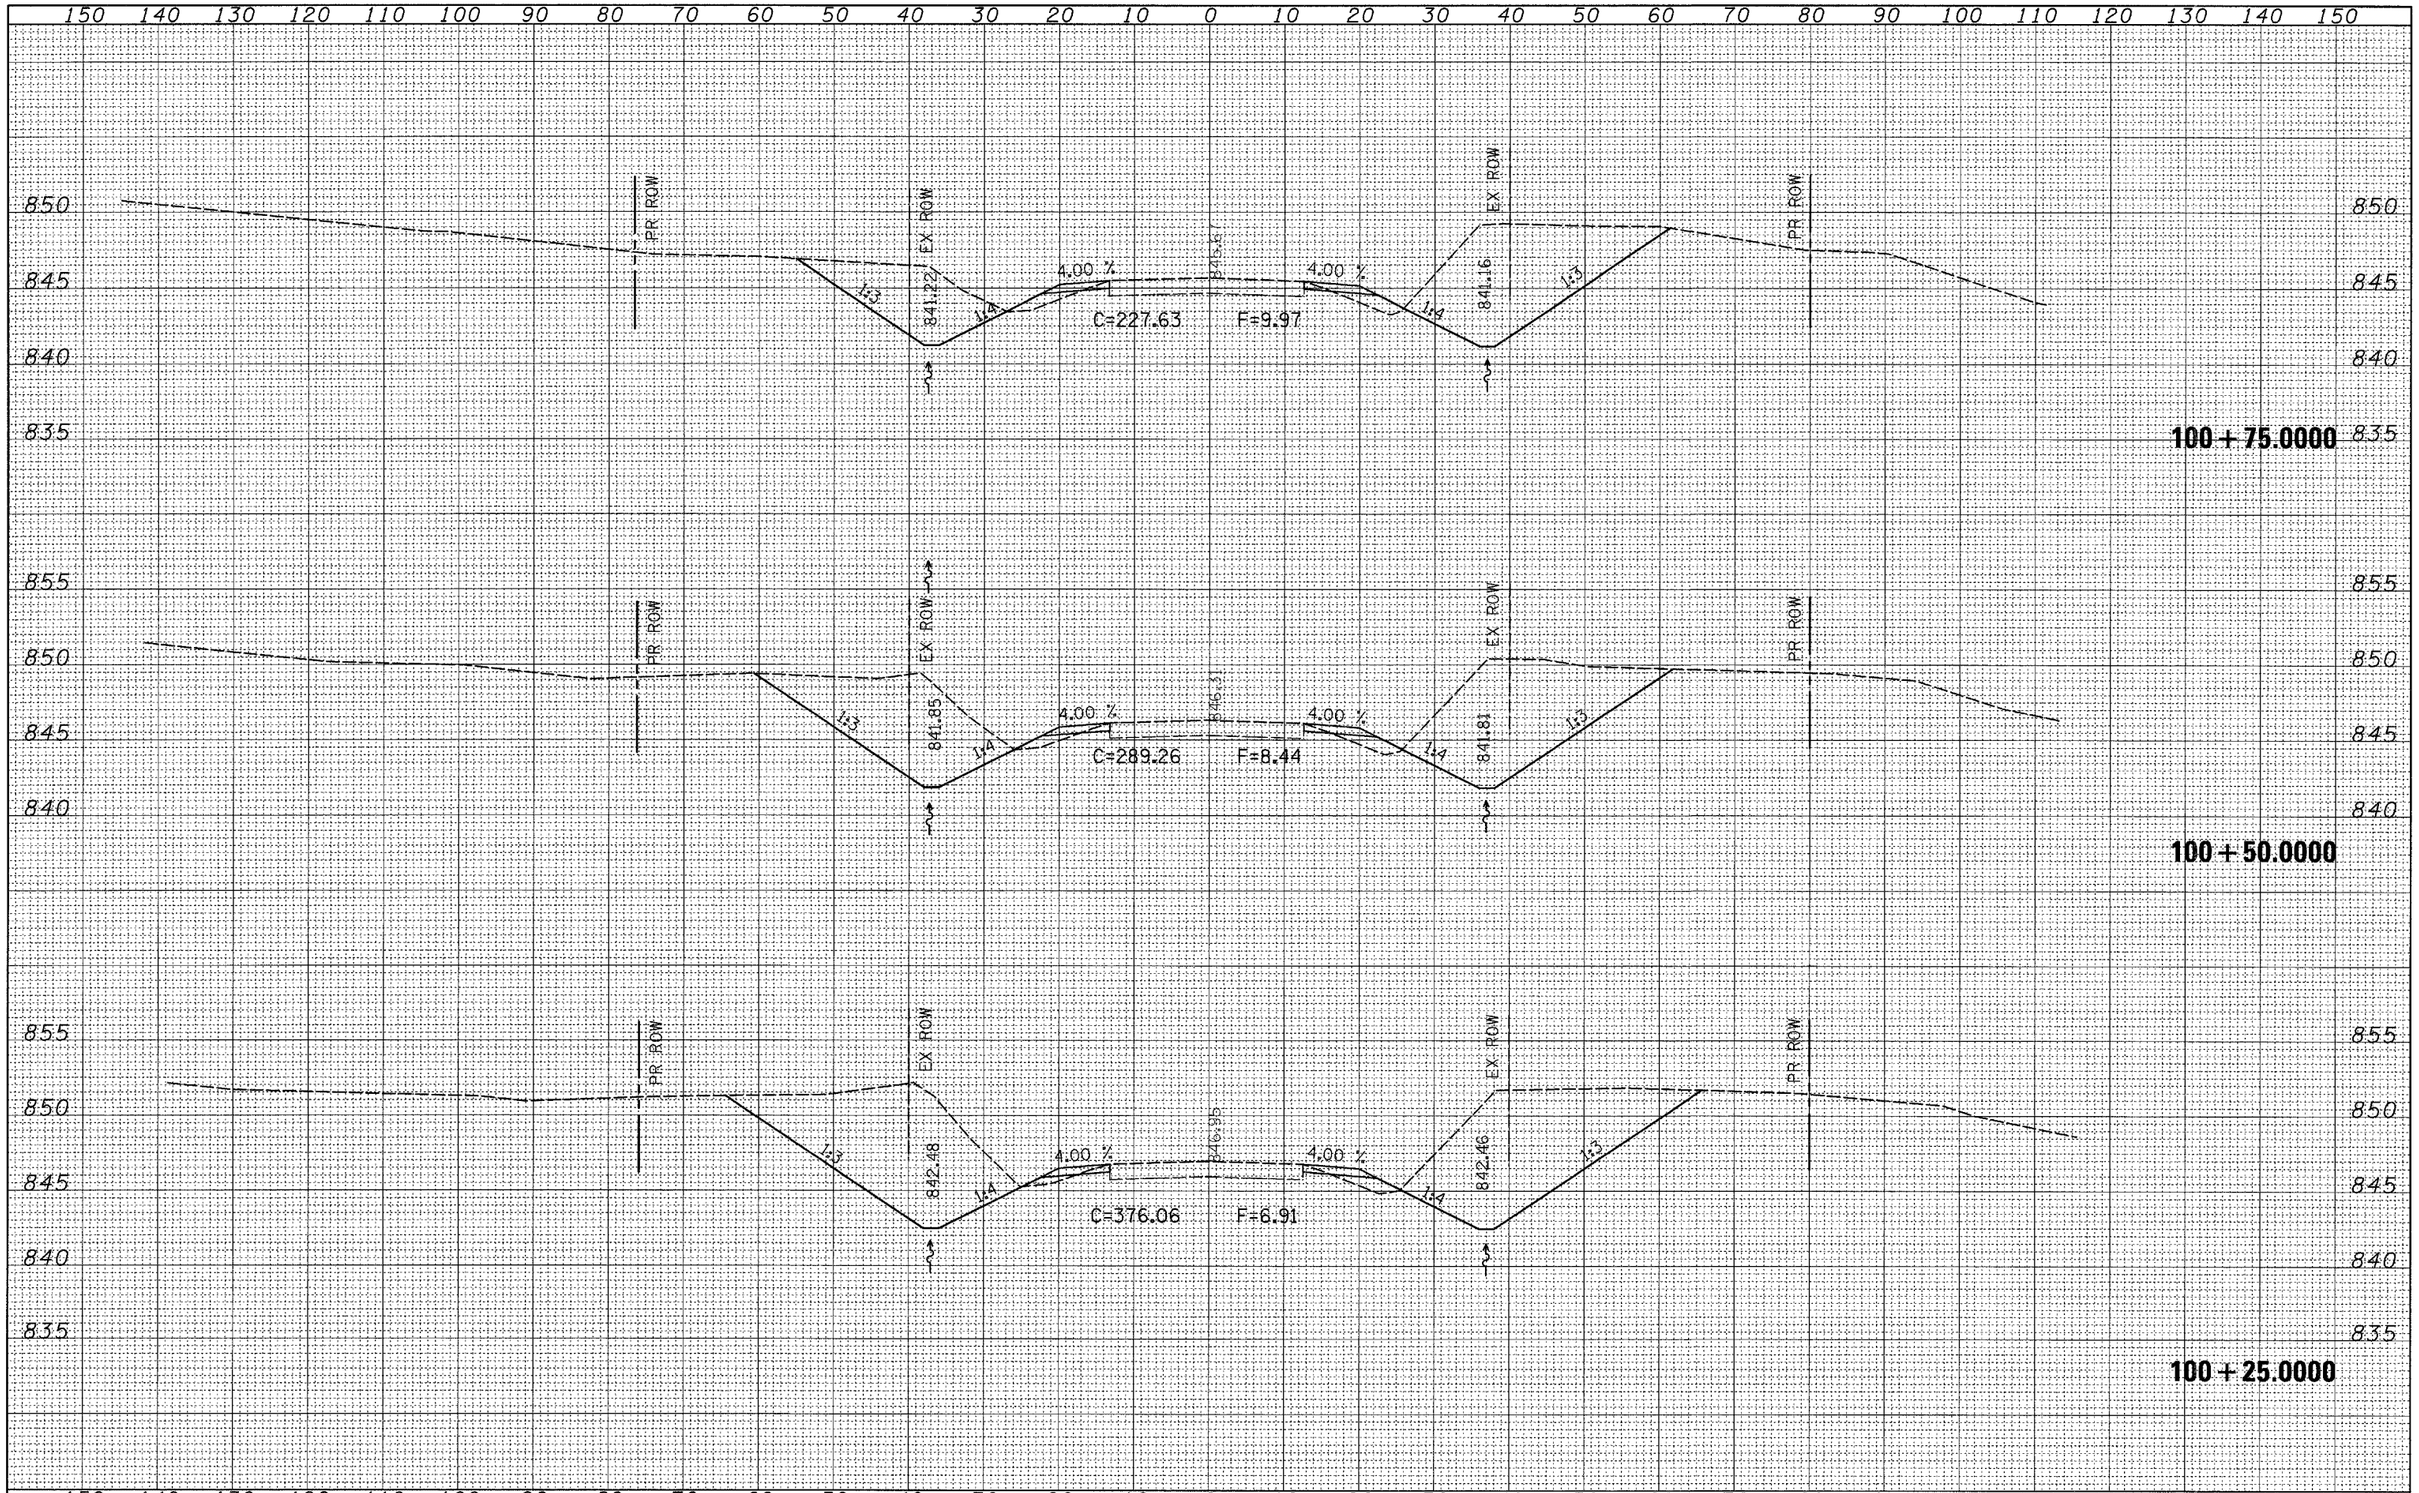

FINAL SURVEY	BY	DATE
SURVEYED		
PLOTTED		
TOPOGRAPHY		
AREAS		
AREAS CHECKED		
NOTE BOOK NO.		

ORIGINAL SURVEY	BY	DATE
SURVEYED		
PLOTTED		
TOPOGRAPHY		
AREAS		
AREAS CHECKED		
NOTE BOOK NO.		

FILE NAME = c:\projects\p207926\d07926xml.dgn

USER NAME = meglilj

PLOT SCALE = 10.0000 ' / IN.

PLOT DATE = Tue Dec 04 15:42:44 2007

DESIGNED -	REVISED -
DRAWN -	REVISED -
CHECKED -	REVISED -
DATE -	REVISED -

STATE OF ILLINOIS
DEPARTMENT OF TRANSPORTATION

SCALE: | SHEET NO. OF SHEETS | STA. 100+25.0000 TO STA. 100+75.0000

F.A.P RTE.	SECTION	COUNTY	TOTAL SHEETS	SHEET NO.
17	101T	OGLE	39	30

CONTRACT NO. 64C36

FED. ROAD DIST. NO. | ILLINOIS | FED. AID PROJECT