CONTRACT NO. 64D10

F.A. RTE.	SECTION	COUNTY	TOTAL SHEETS	SHEET NO.
*	**	HENRY	80	22
STA.		TO STA.		
FED. ROAD DIST. NO.	ILLINOIS	FED. AID PROJECT		

* FAP 22 (IL 78) & FAS 1247 (US 6)
[redacted] & (6BR)D

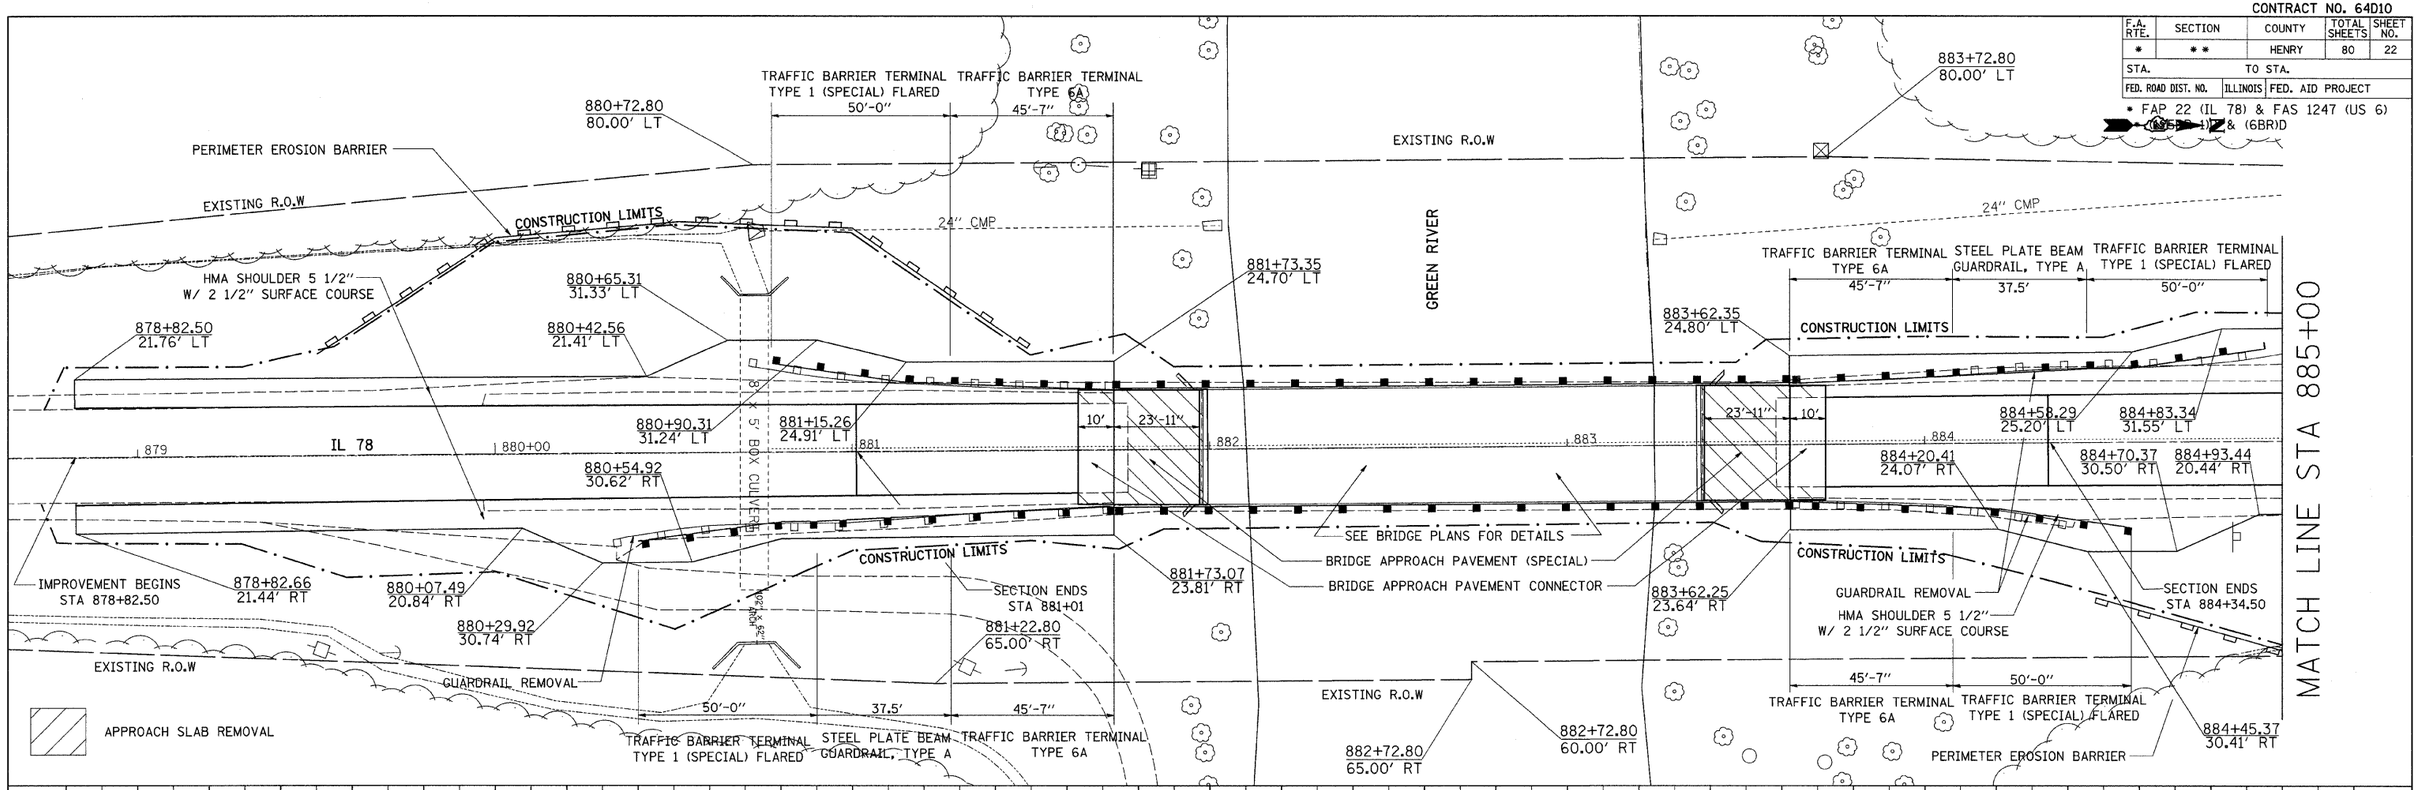

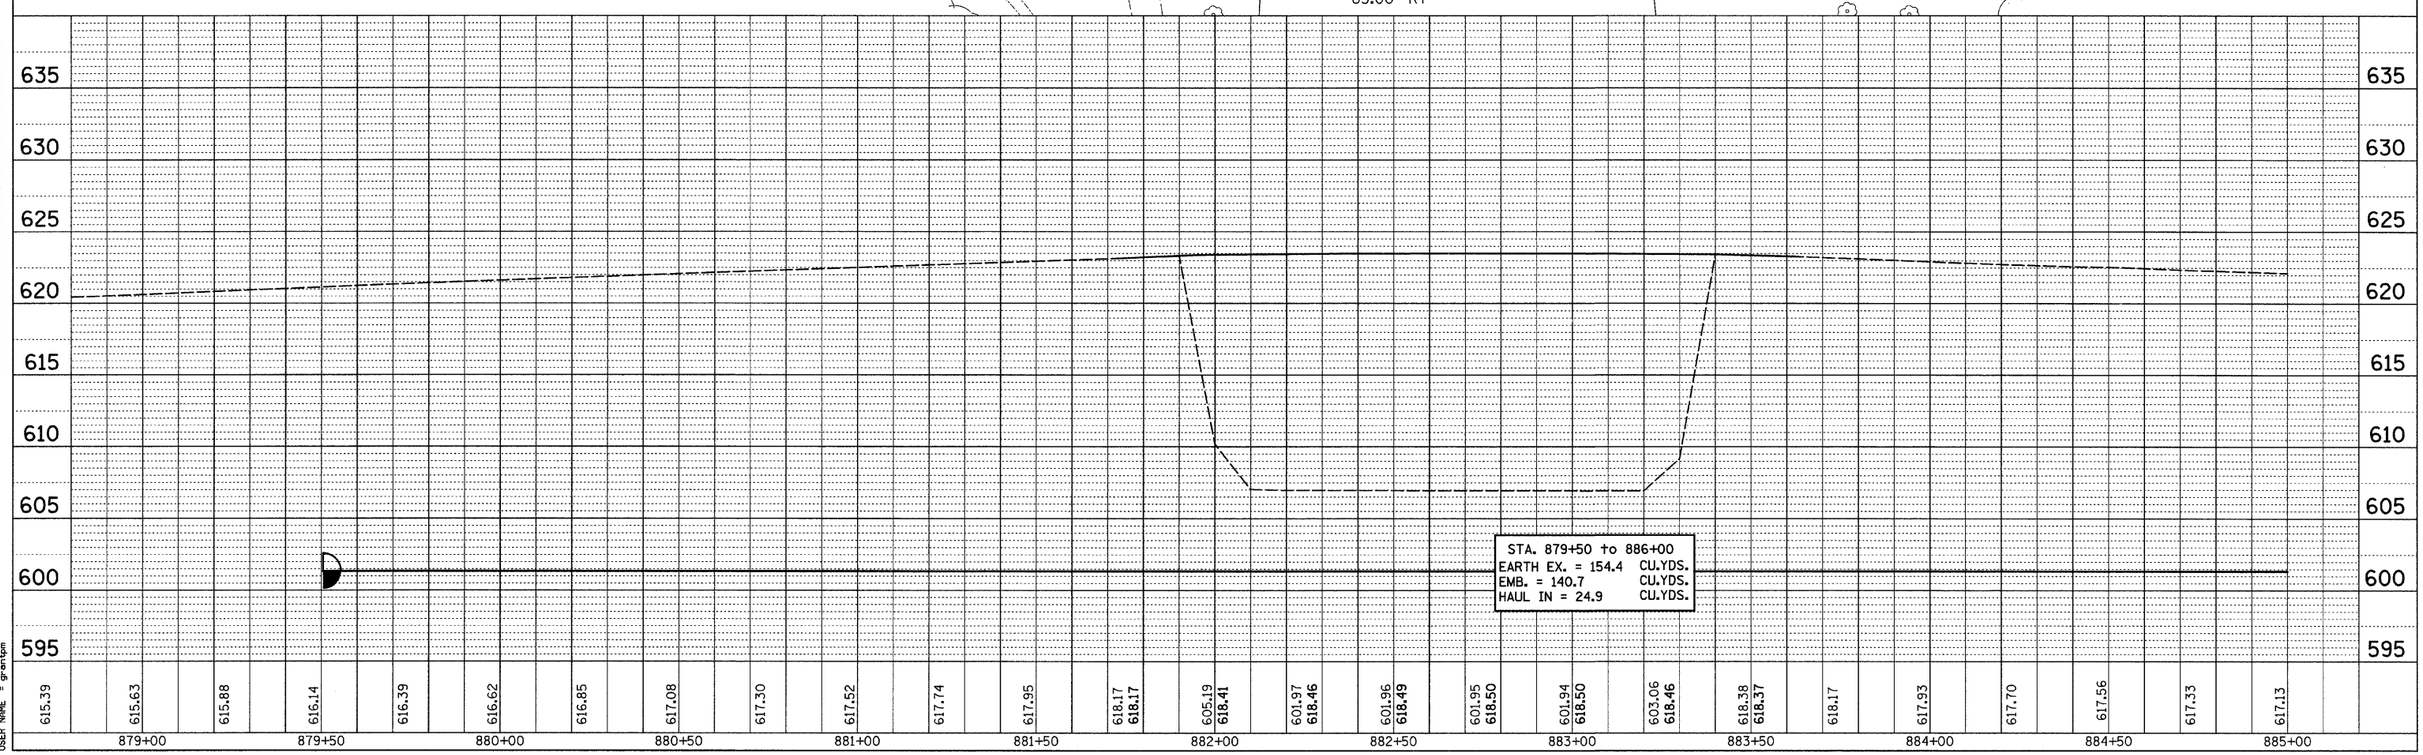

PLAN
NOTE BOOK NO.
SURVEY
PLOTTED
ALIGNMENT CHECKED
RT. OF WAY CHECKED
CADD FILE NAME
BY
DATE

PROFILE
NOTE BOOK NO.
SURVEYED
PLOTTED
GRADES CHECKED
B.M. NOTED
STRUCTURE NOTAT'NS CHKD
BY
DATE

615.16
PLOT DATE = Wed Nov 28 14:02:50 2007
FILE NAME = c:\projects\p205007\d05007pln1.dgn
PLOT SCALE = 20.0000 ' / IN.
USER NAME = grantpm

DECK BEAM REPLACEMENT IL 78 OVER GREEN RIVER