CONTRACT NO. 64D10

F.A.S. RTE.	SECTION	COUNTY	TOTAL SHEETS	SHEET NO.
1247	(6BR)D	HENRY	80	75
STA. 672+50.00		TO STA. 672+50.00		
FED. ROAD DIST. NO.	ILLINOIS	FED. AID PROJECT		

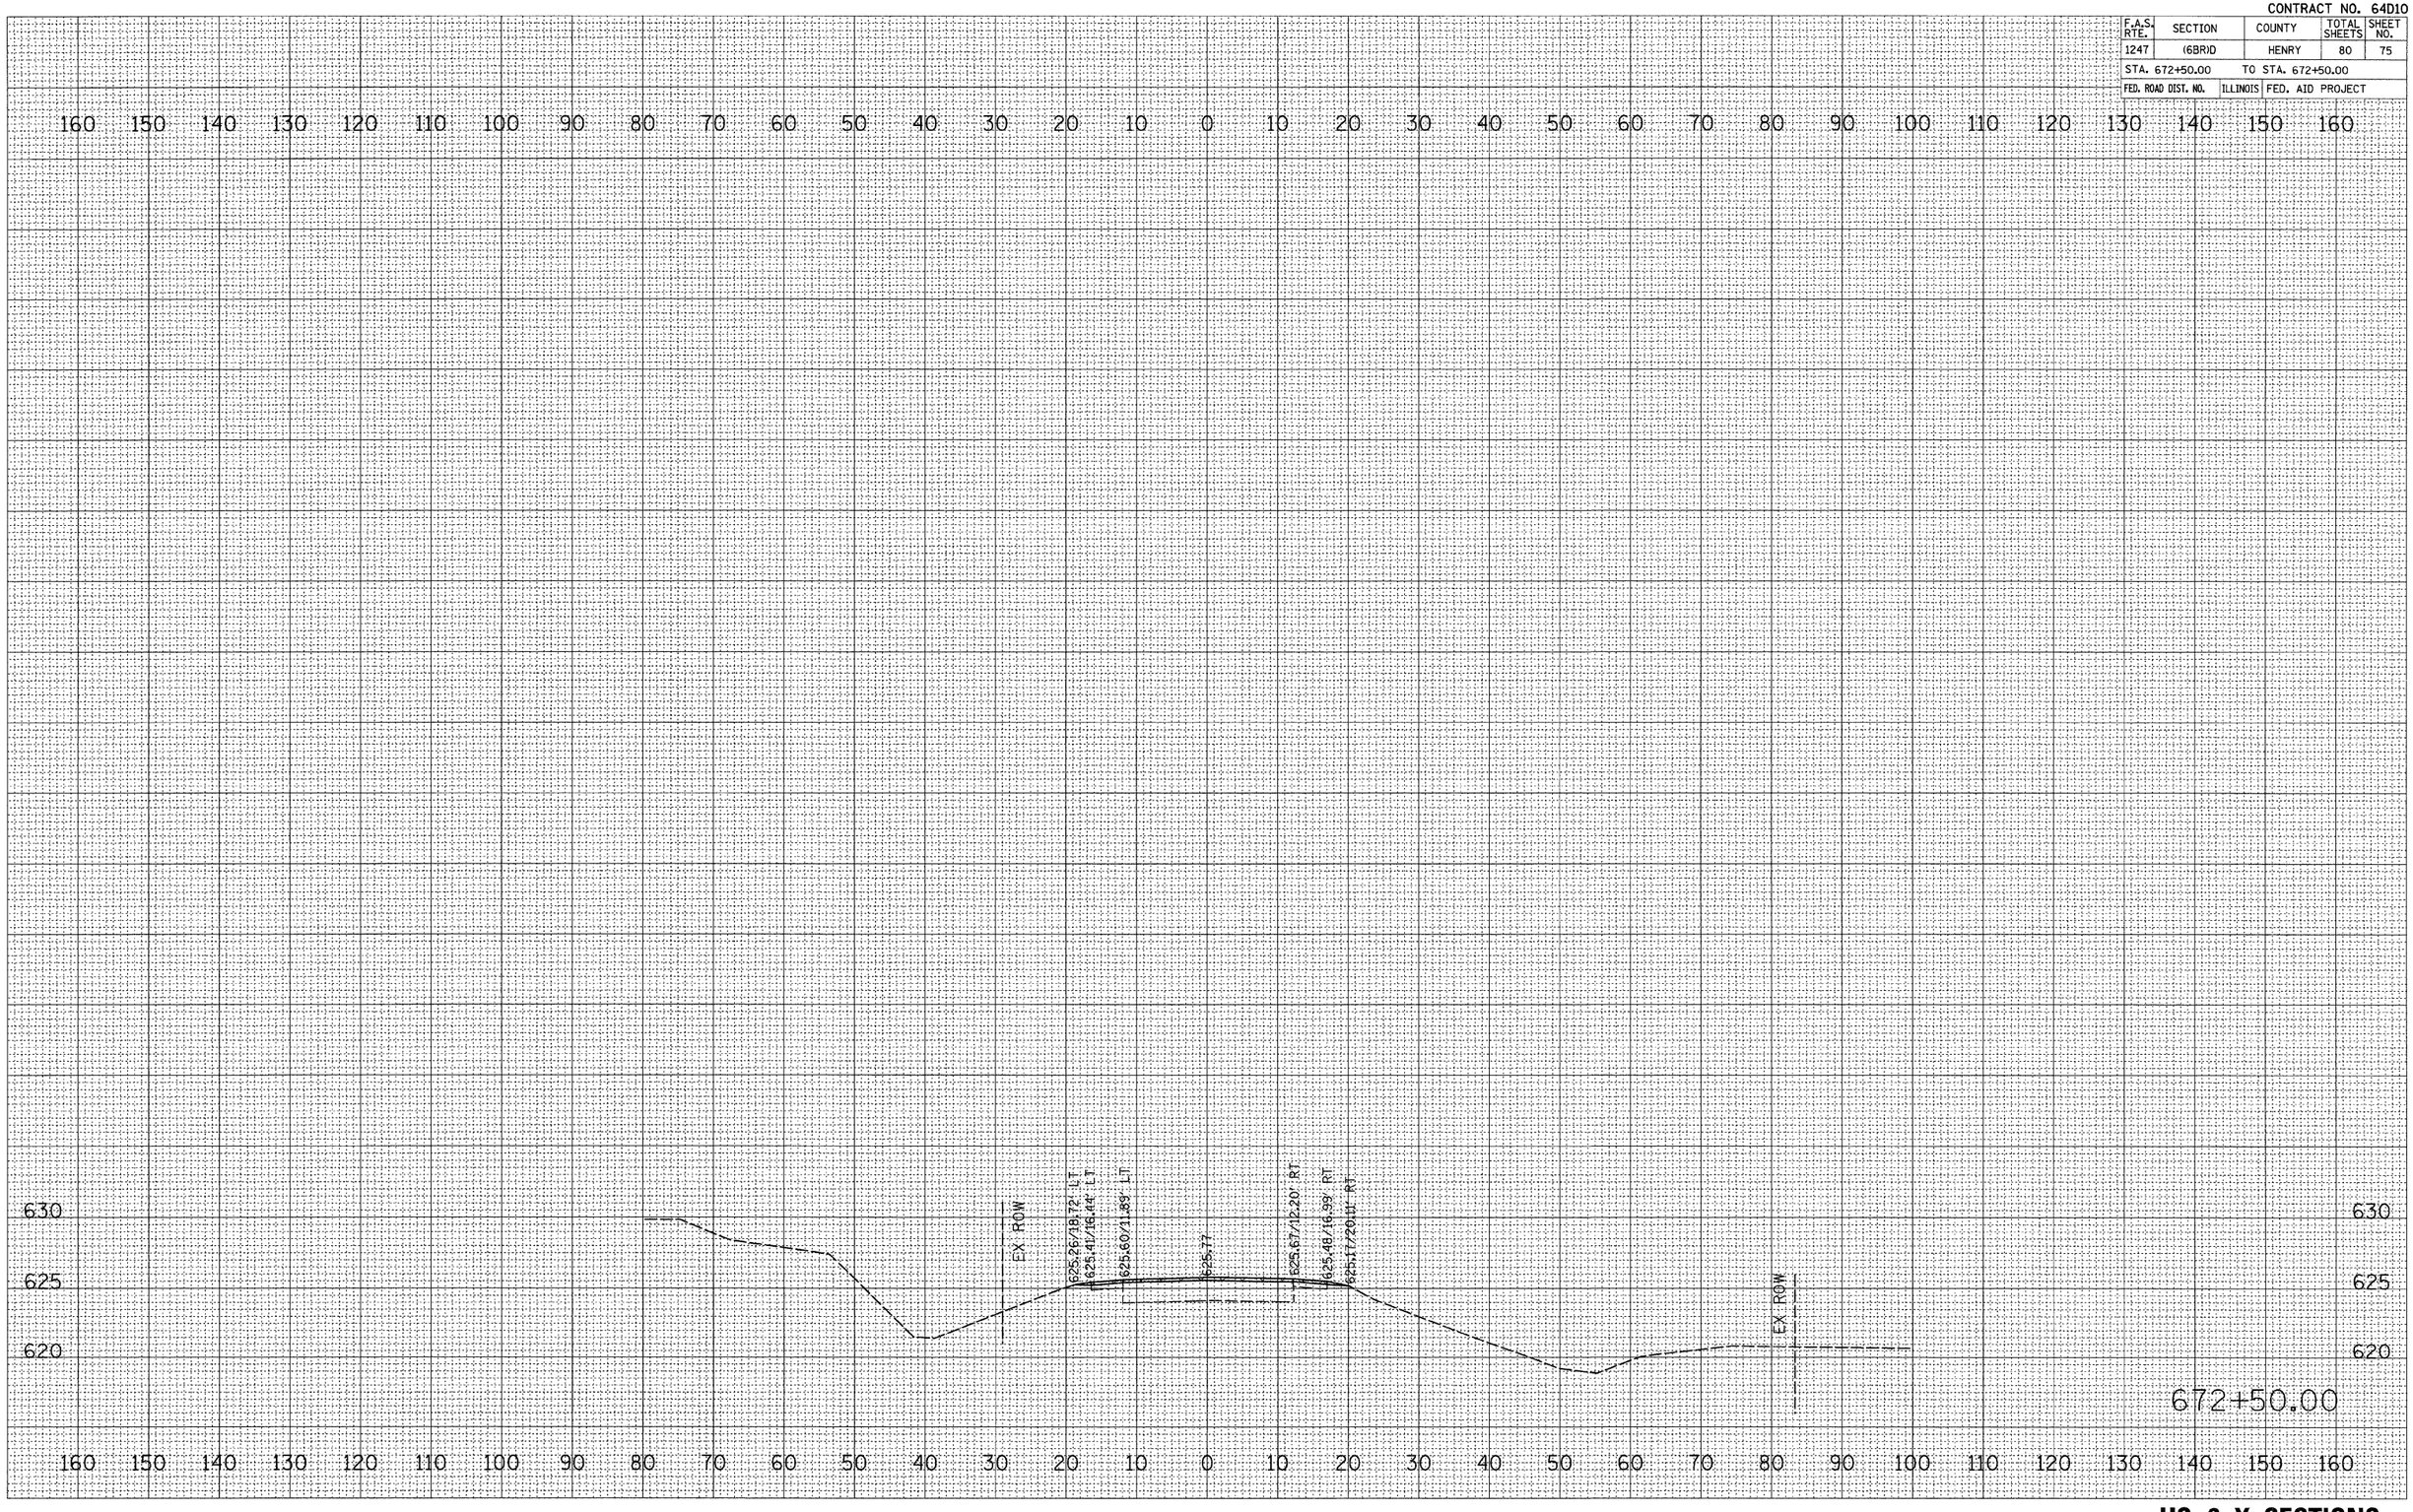

FINAL SURVEY	BY	DATE
SURVEYED		
PLOTTED		
TEMPLATE		
AREAS		
AREAS CHECKED		
NOTE BOOK NO.		

ORIGINAL SURVEY	BY	DATE
SURVEYED		
PLOTTED		
TEMPLATE		
AREAS		
AREAS CHECKED		
NOTE BOOK NO.		

PLOT DATE = Wed Nov 28 13:29:55 2007
FILE NAME = c:\pwworking\d-nd\d0000097.dgn
PLOT SCALE = 10.000 ' / IN.
USER NAME = grentpm

US 6 X-SECTIONS