CONTRACT NO. 66607

EarthTech
A Tyco International Ltd. Company

F.A.P RTE.	SECTION	COUNTY	TOTAL SHEETS	SHEET NO.
786	(109) BR	LASALLE	351	38
STA. 89+00		TO STA. 94+50		
FED. ROAD DIST. NO.	ILLINOIS	FED. AID PROJECT		

SCALE: HORIZ. 1" = 20'
VERT. 1" = 5'

PLAN	BY	DATE
SURVEYED		
PLOTTED		
DRAWN / CHECKED		
ALIGNMENT CHECKED		
NOTE BOOK		
NO.		
CADD FILE NAME		

IL RT.E. 170

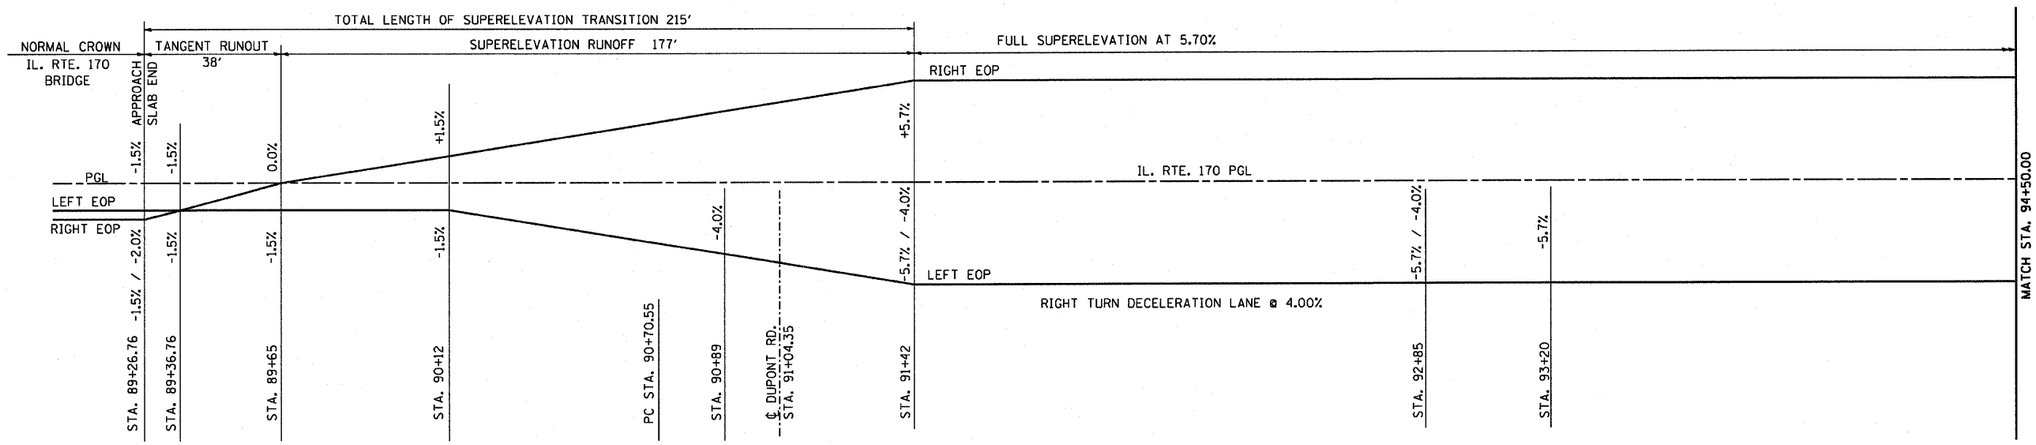

SUPERELEVATION TRANSITION DIAGRAM

PROFILE	BY	DATE
SURVEYED		
PLOTTED		
DRAWN / CHECKED		
NOTE BOOK		
NO.		
STRUCTURE NO(S)/ING CK'KD		

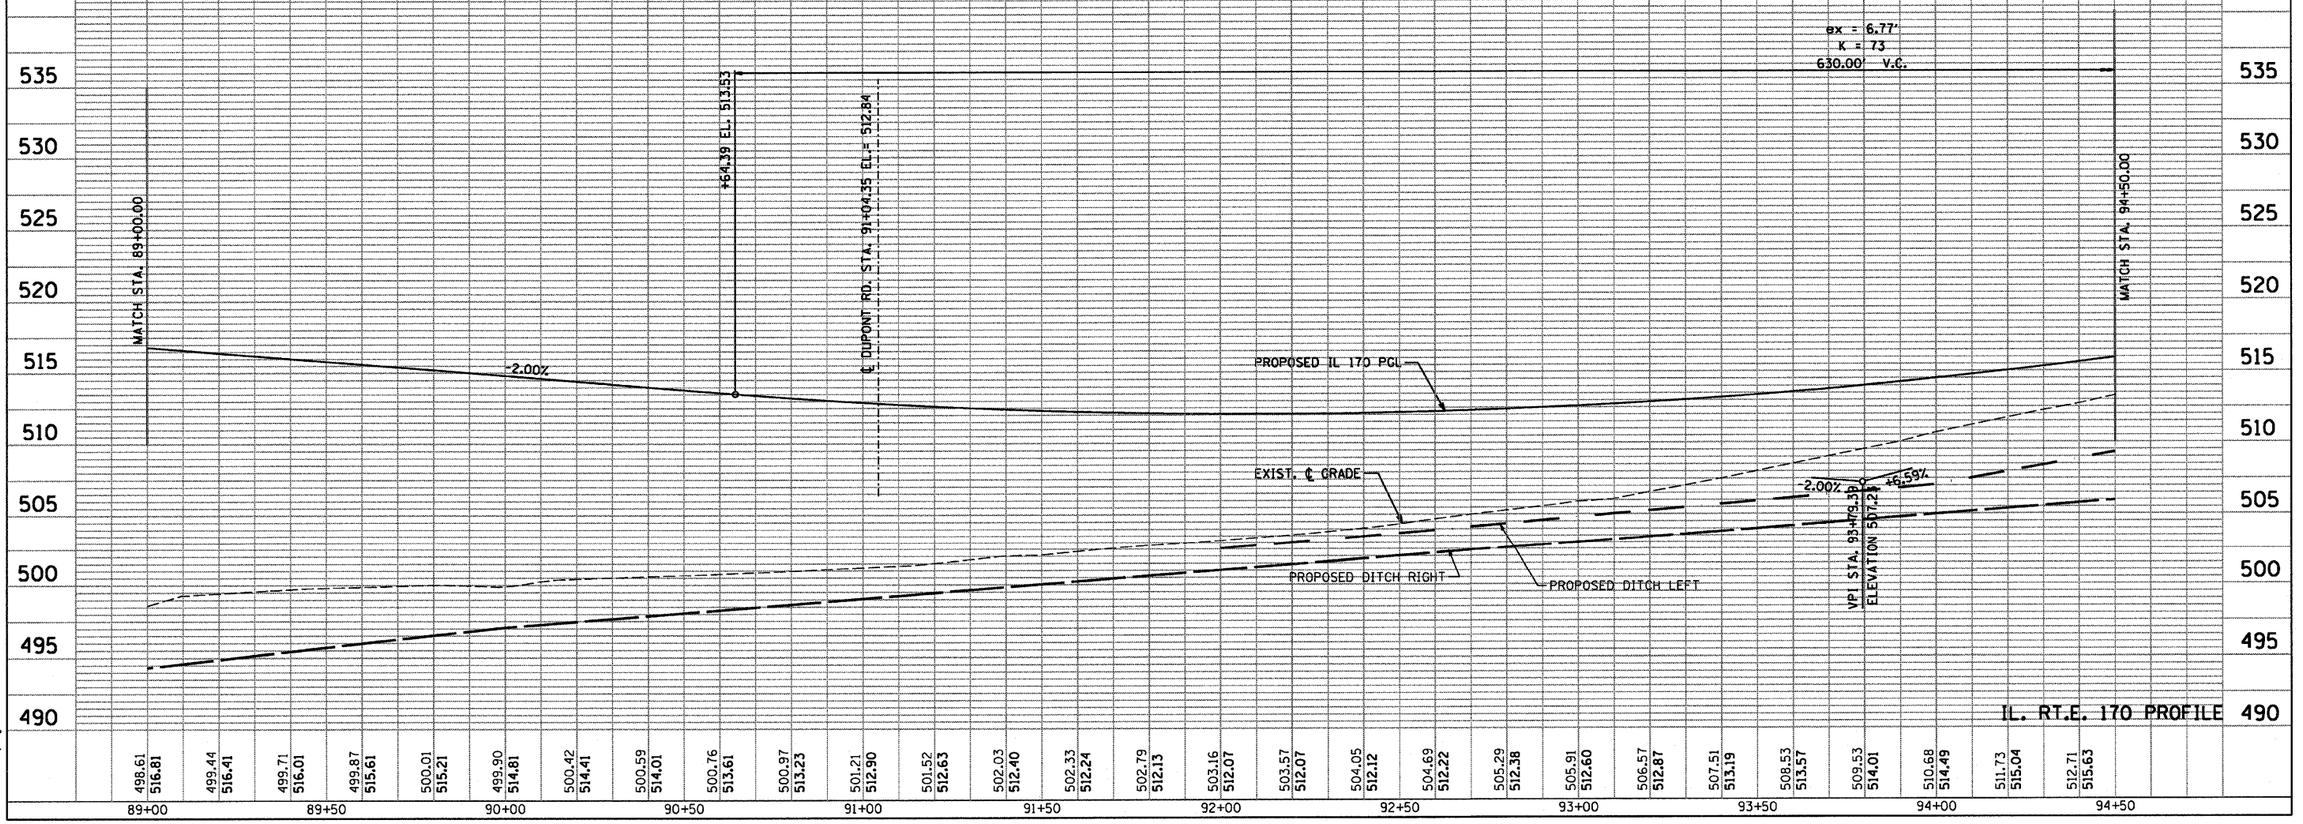

PLOT DATE = 10/4/2007
FILE NAME = #FILE#
PLOT SCALE = #SCALE#
USER NAME = project