CONTRACT NO. 66607

EarthTech
A Tyco International Ltd. Company

F.A.P. RTE.	SECTION	COUNTY	TOTAL SHEETS	SHEET NO.
786	(109) BR	LASALLE	351	59
STA. 61+50		TO STA. 100+00		
FED. ROAD DIST. NO.	ILLINOIS	FED. AID PROJECT		

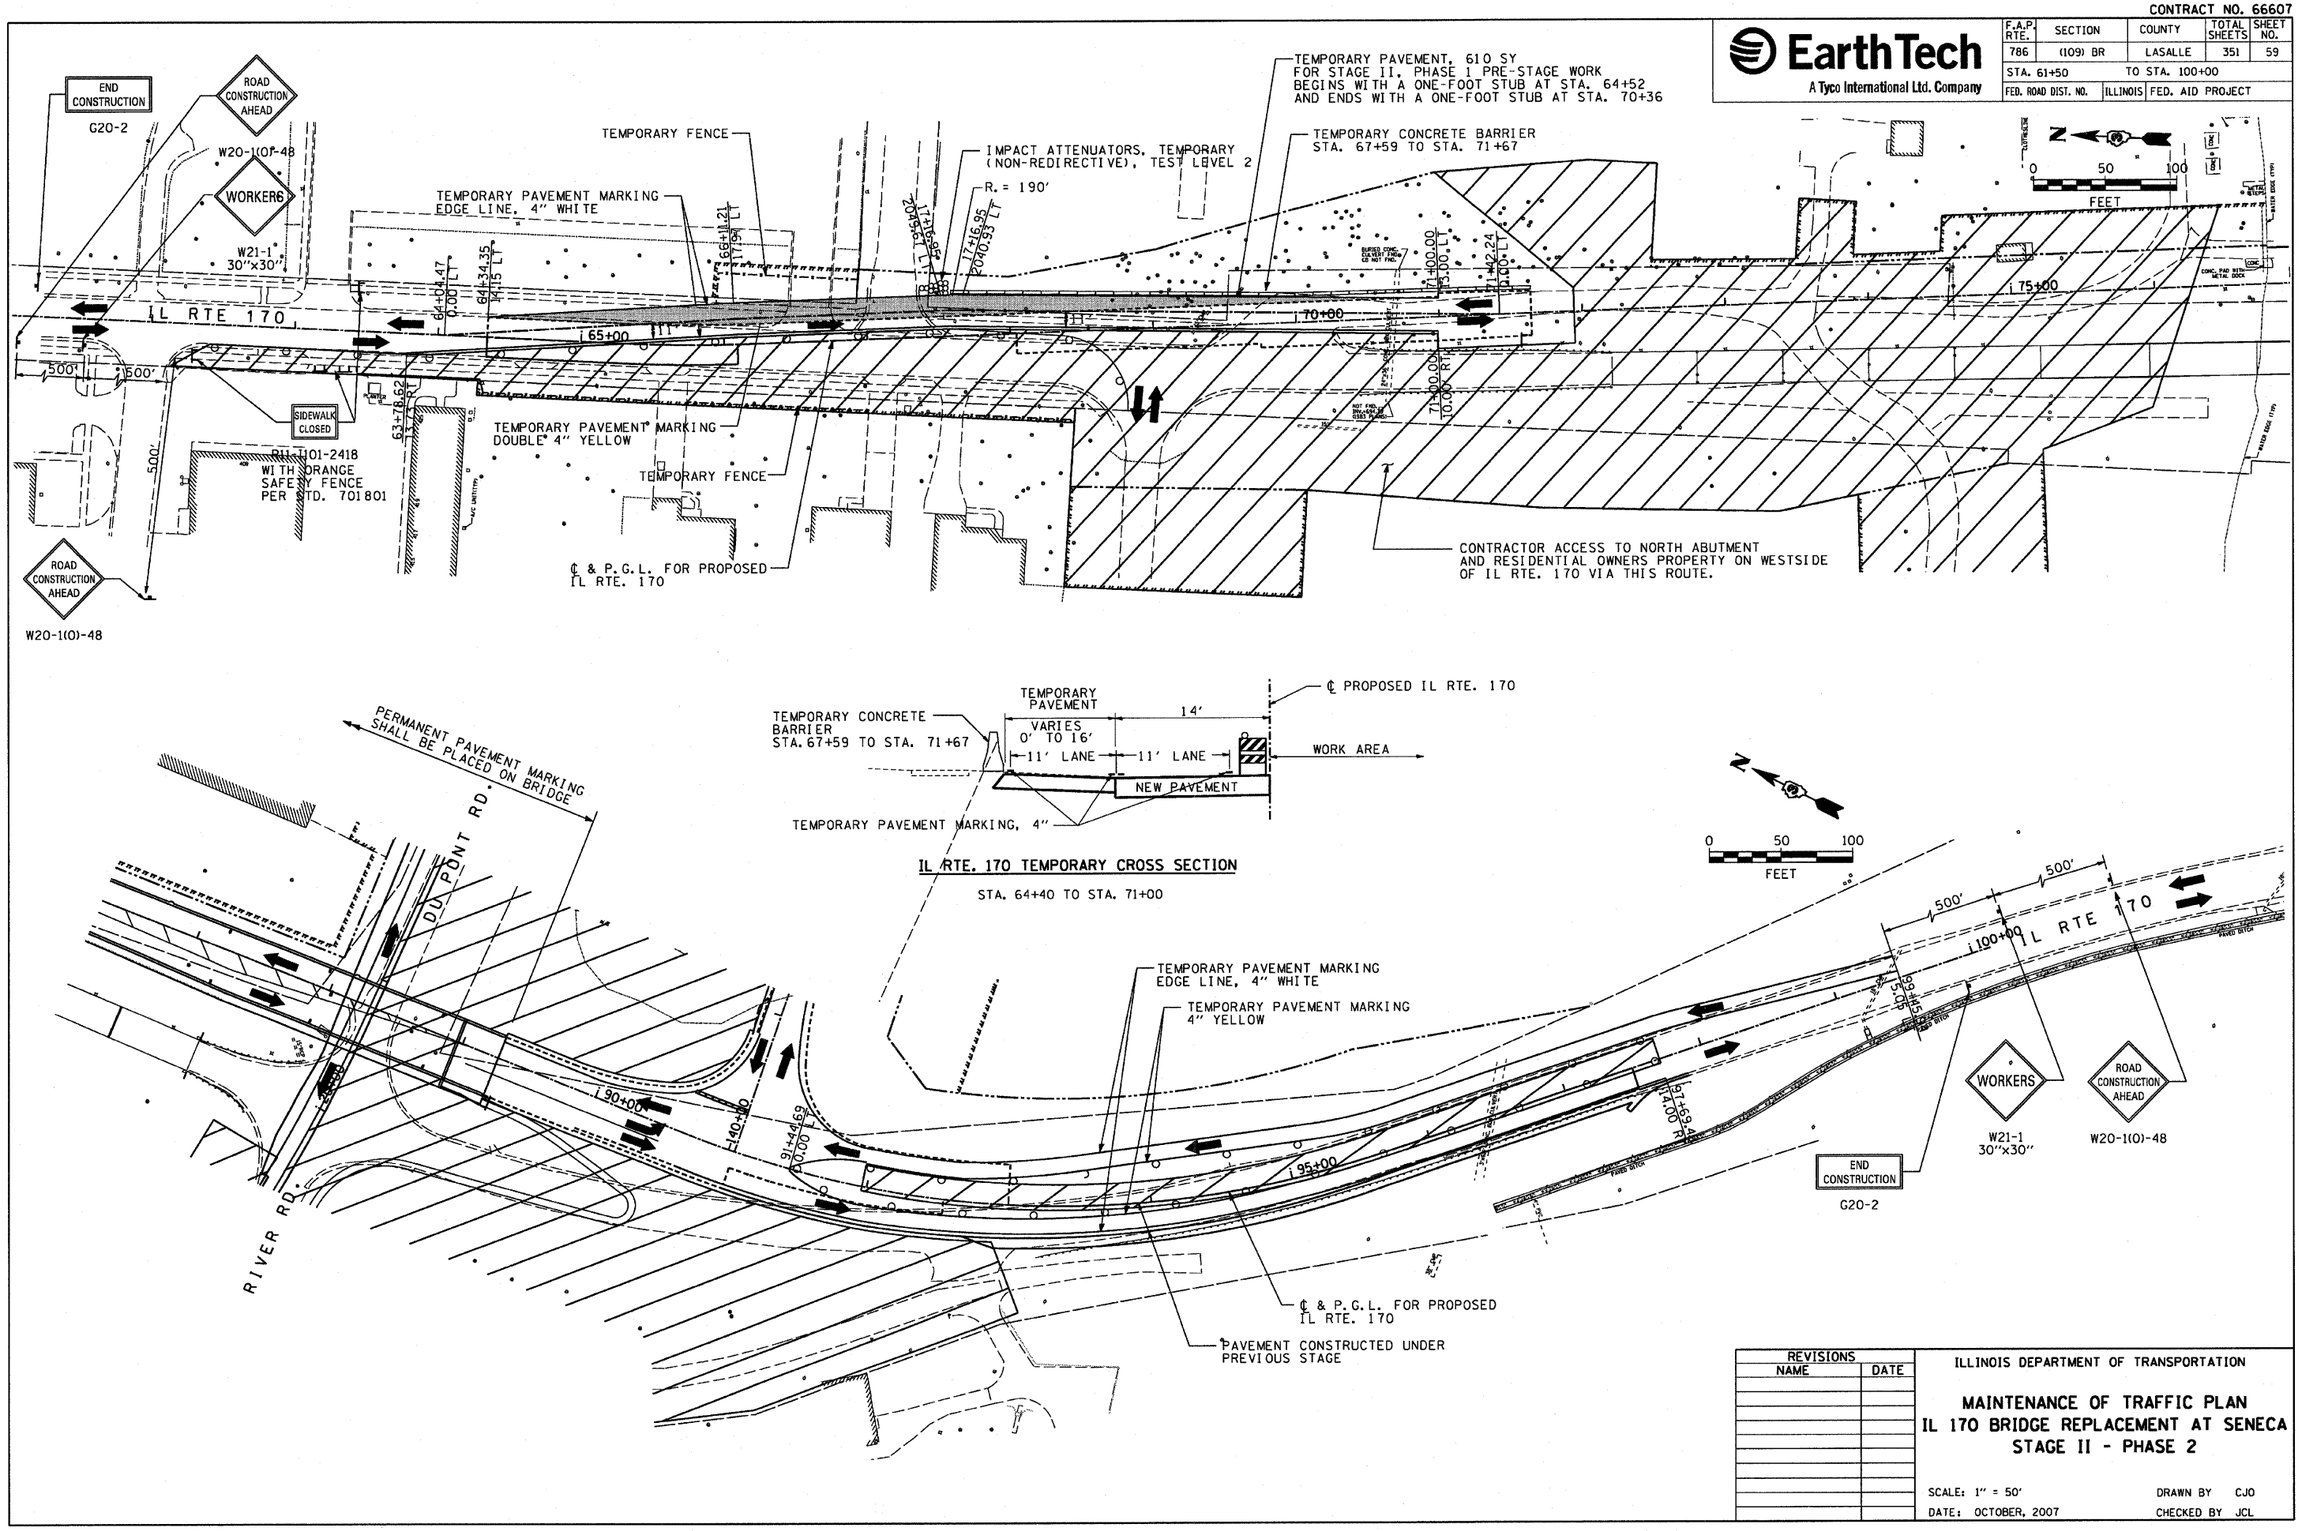

TEMPORARY CONCRETE BARRIER STA. 67+59 TO STA. 71+67

TEMPORARY PAVEMENT — 14' — ℄ PROPOSED IL RTE. 170

VARIES 0' TO 16' — 11' LANE — 11' LANE — WORK AREA

NEW PAVEMENT

TEMPORARY PAVEMENT MARKING, 4"

IL RTE. 170 TEMPORARY CROSS SECTION

STA. 64+40 TO STA. 71+00

REVISIONS	
NAME	DATE

ILLINOIS DEPARTMENT OF TRANSPORTATION

MAINTENANCE OF TRAFFIC PLAN
IL 170 BRIDGE REPLACEMENT AT SENECA
STAGE II - PHASE 2

SCALE: 1" = 50' — DRAWN BY CJO

DATE: OCTOBER, 2007 — CHECKED BY JCL

PLOT DATE = 10/4/2007
FILE NAME = $FILEL$
PLOT SCALE = $SCALE$
USER NAME = $project