CONTRACT NO. 66607

F.A.P. RTE.	SECTION	COUNTY	TOTAL SHEETS	SHEET NO.
786	(109) BR	LASALLE	351	92
STA. 24+00.00	TO STA. 25+45.00			
FED. ROAD DIST. NO.	ILLINOIS	FED. AID PROJECT		

EarthTech
A Tyco International Ltd. Company

RIVER ROAD STAGE I - PHASE 1

FINAL SURVEY	SURVEYED	BY	DATE
	PLOTTED		
NOTE BOOK	TEMPLATE		
	AREAS		
NO.	AREAS CHECKED		

25+45.00

CUT=51.5 SQ FT
FILL=851.6 SQ FT

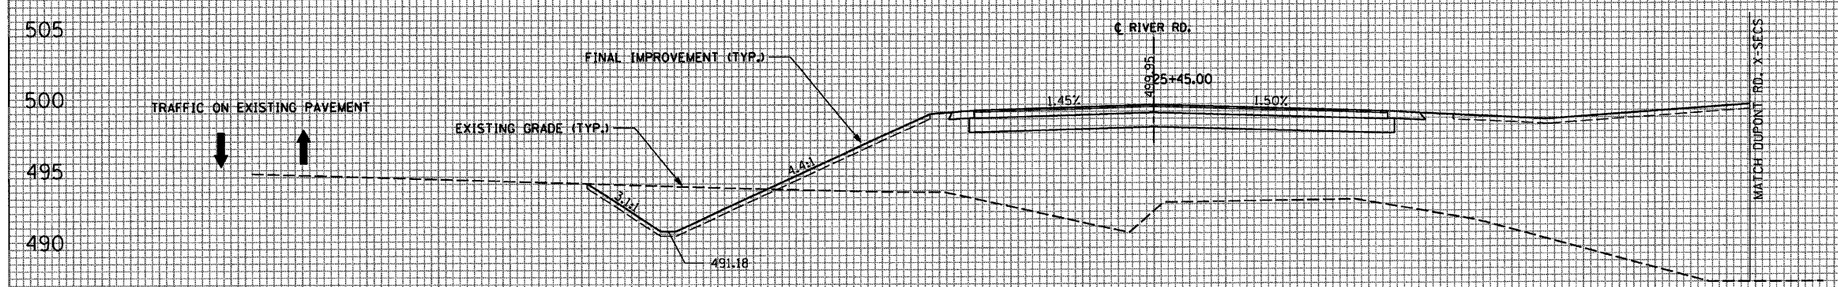

24+92.12

CUT=180.7 SQ FT
FILL=375.6 SQ FT

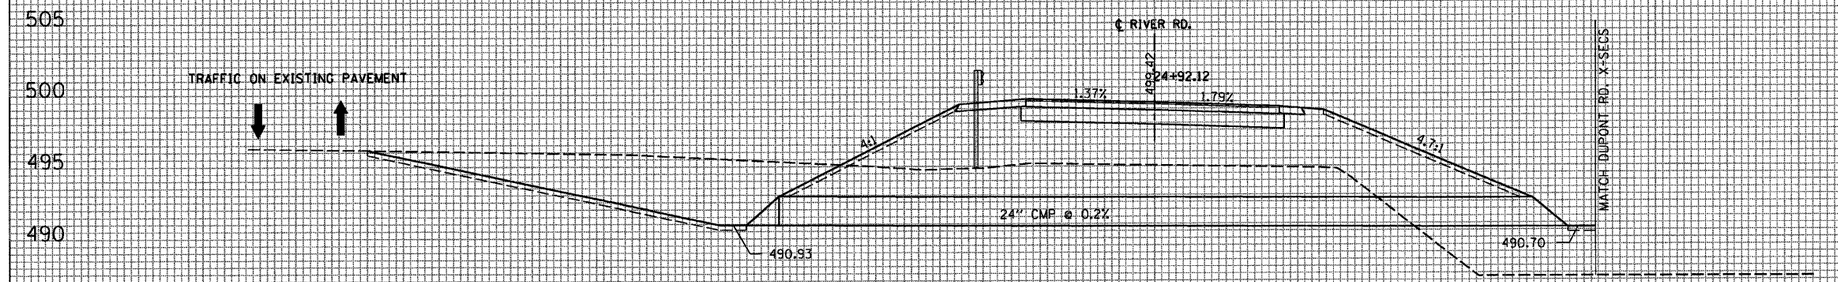

ORIGINAL SURVEY	SURVEYED	BY	DATE
	PLOTTED		
NOTE BOOK	TEMPLATE		
	AREAS		
NO.	AREAS CHECKED		

24+00.00

CUT=54.6 SQ FT
FILL=128.1 SQ FT

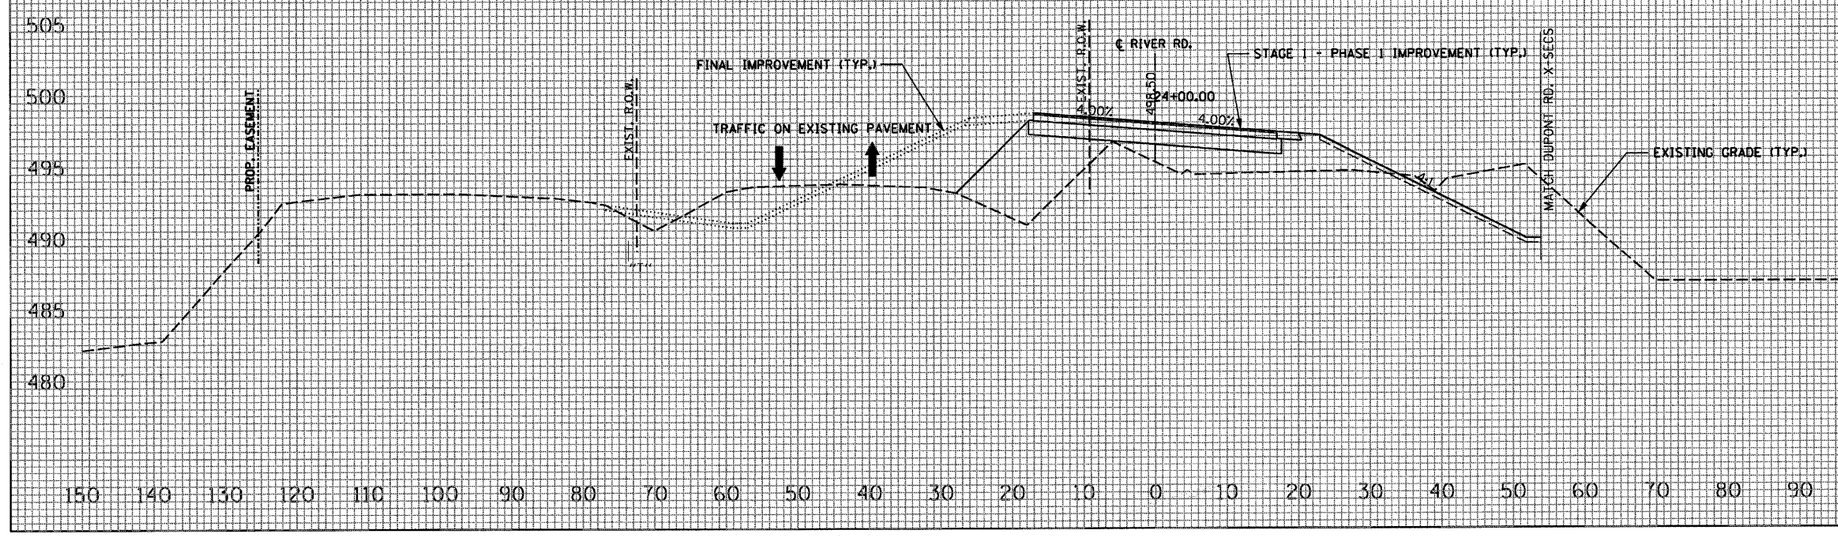

PLOT DATE = 10/4/2007
FILE NAME = #FILE#
PLOT SCALE = #SCALE#
USER NAME = project