STATE OF ILLINOIS
DEPARTMENT OF TRANSPORTATION

EarthTech
A tyco International Ltd. Company

F.A.P. ROUTE NO.	SECTION	COUNTY	TOTAL SHEETS	SHEET NO.
786	109 BR	La Salle	351	246
FED. ROAD DIST. NO. 7		ILLINOIS	FED. AID PROJECT-	

SHEET NO. 46
89 SHEETS

Contract # 66607

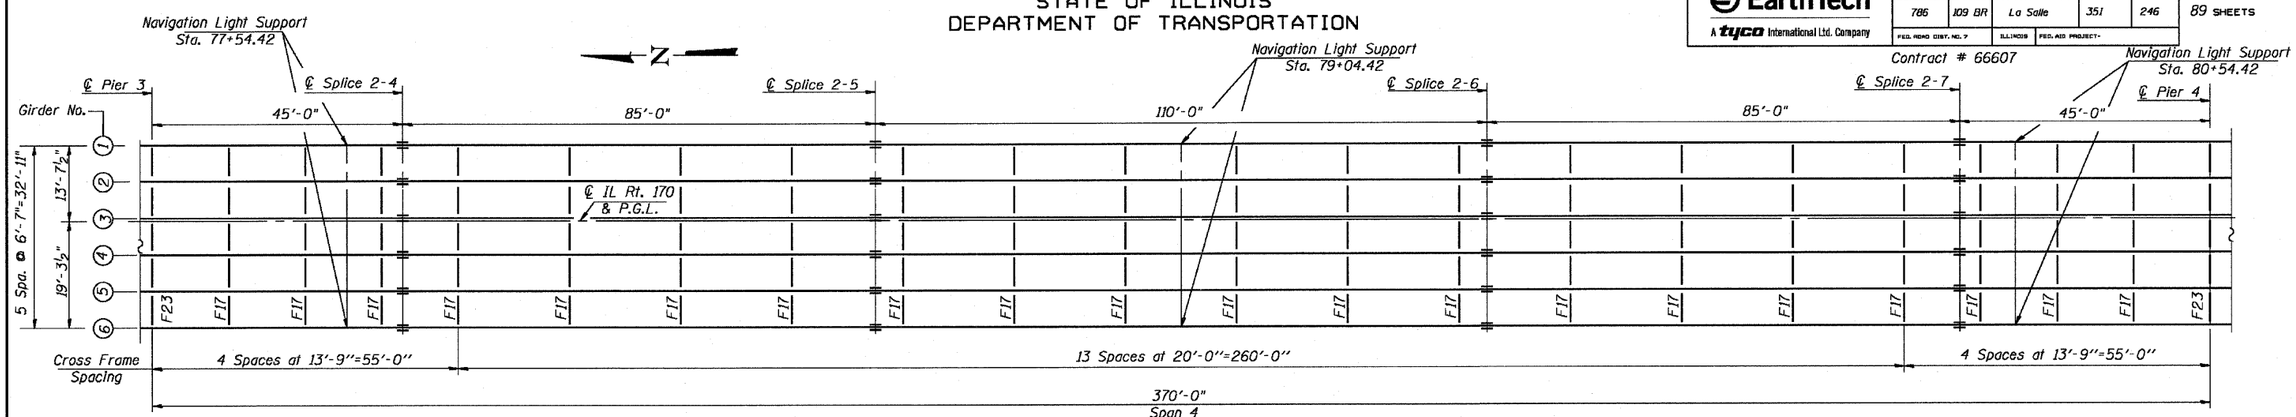

FRAMING PLAN (UNIT 2)

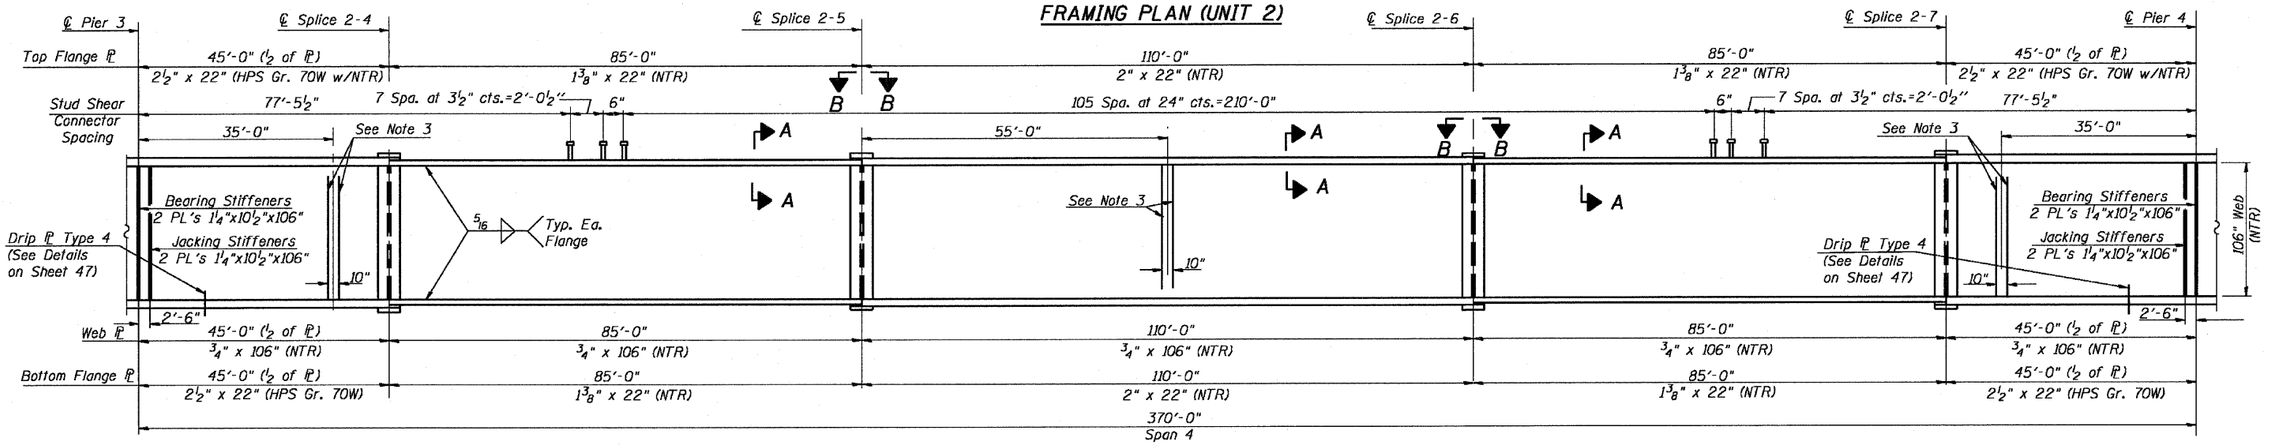

GIRDER ELEVATION (UNIT 2)

N.T.S.

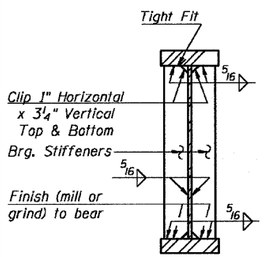

SECTION AT PIERS 3 & 4

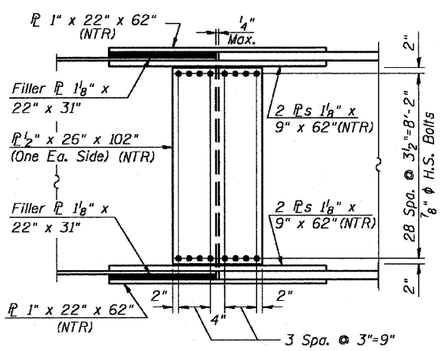

FIELD SPLICE DETAIL NO. 2-4 & 2-7

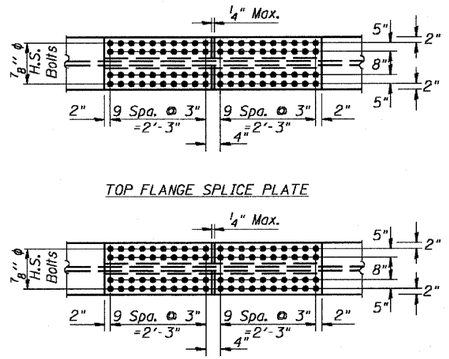

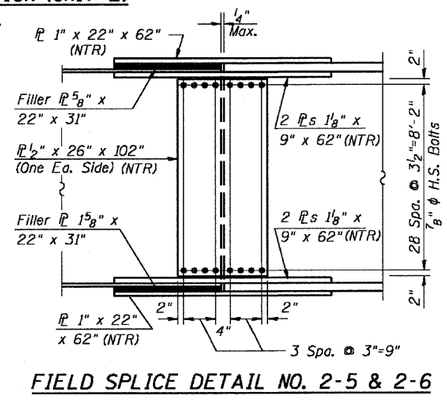

FIELD SPLICE DETAIL NO. 2-5 & 2-6

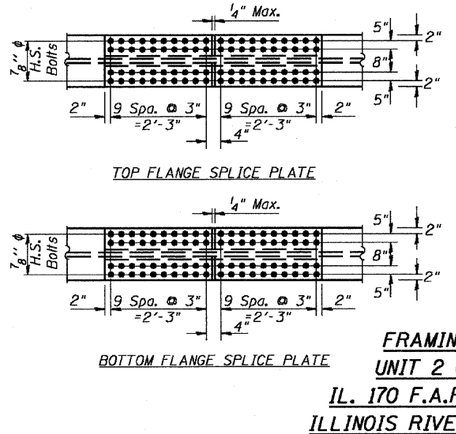

DESIGNED	- CLS
CHECKED	- OPY
DRAWN	- JHR
CHECKED	- OPY

Notes:
1. Work this sheet with Sheets 45, 47 & 48.
2. See Sheet 47 for Section A-A, View B-B, View C-C, and corresponding notes.
3. See Sheet 55 for Navigation Light Support Details (Exterior face of exterior girders only).

FRAMING PLAN
UNIT 2 (2 OF 3)
IL. 170 F.A.P. 786 OVER
ILLINOIS RIVER AT SENECA
PUBLIC WATERS
LA SALLE COUNTY, SECTION 109 BR
STATION 79+04.42
STRUCTURE NO. 050-0246