CONTRACT NO. 66607

EarthTech
A Tyco International Ltd. Company

F.A.P. RTE.	SECTION	COUNTY	TOTAL SHEETS	SHEET NO.
786	(109) BR	LASALLE	351	300
STA. 65+65.91		TO STA. 66+57.73		
FED. ROAD DIST. NO.	ILLINOIS	FED. AID PROJECT		

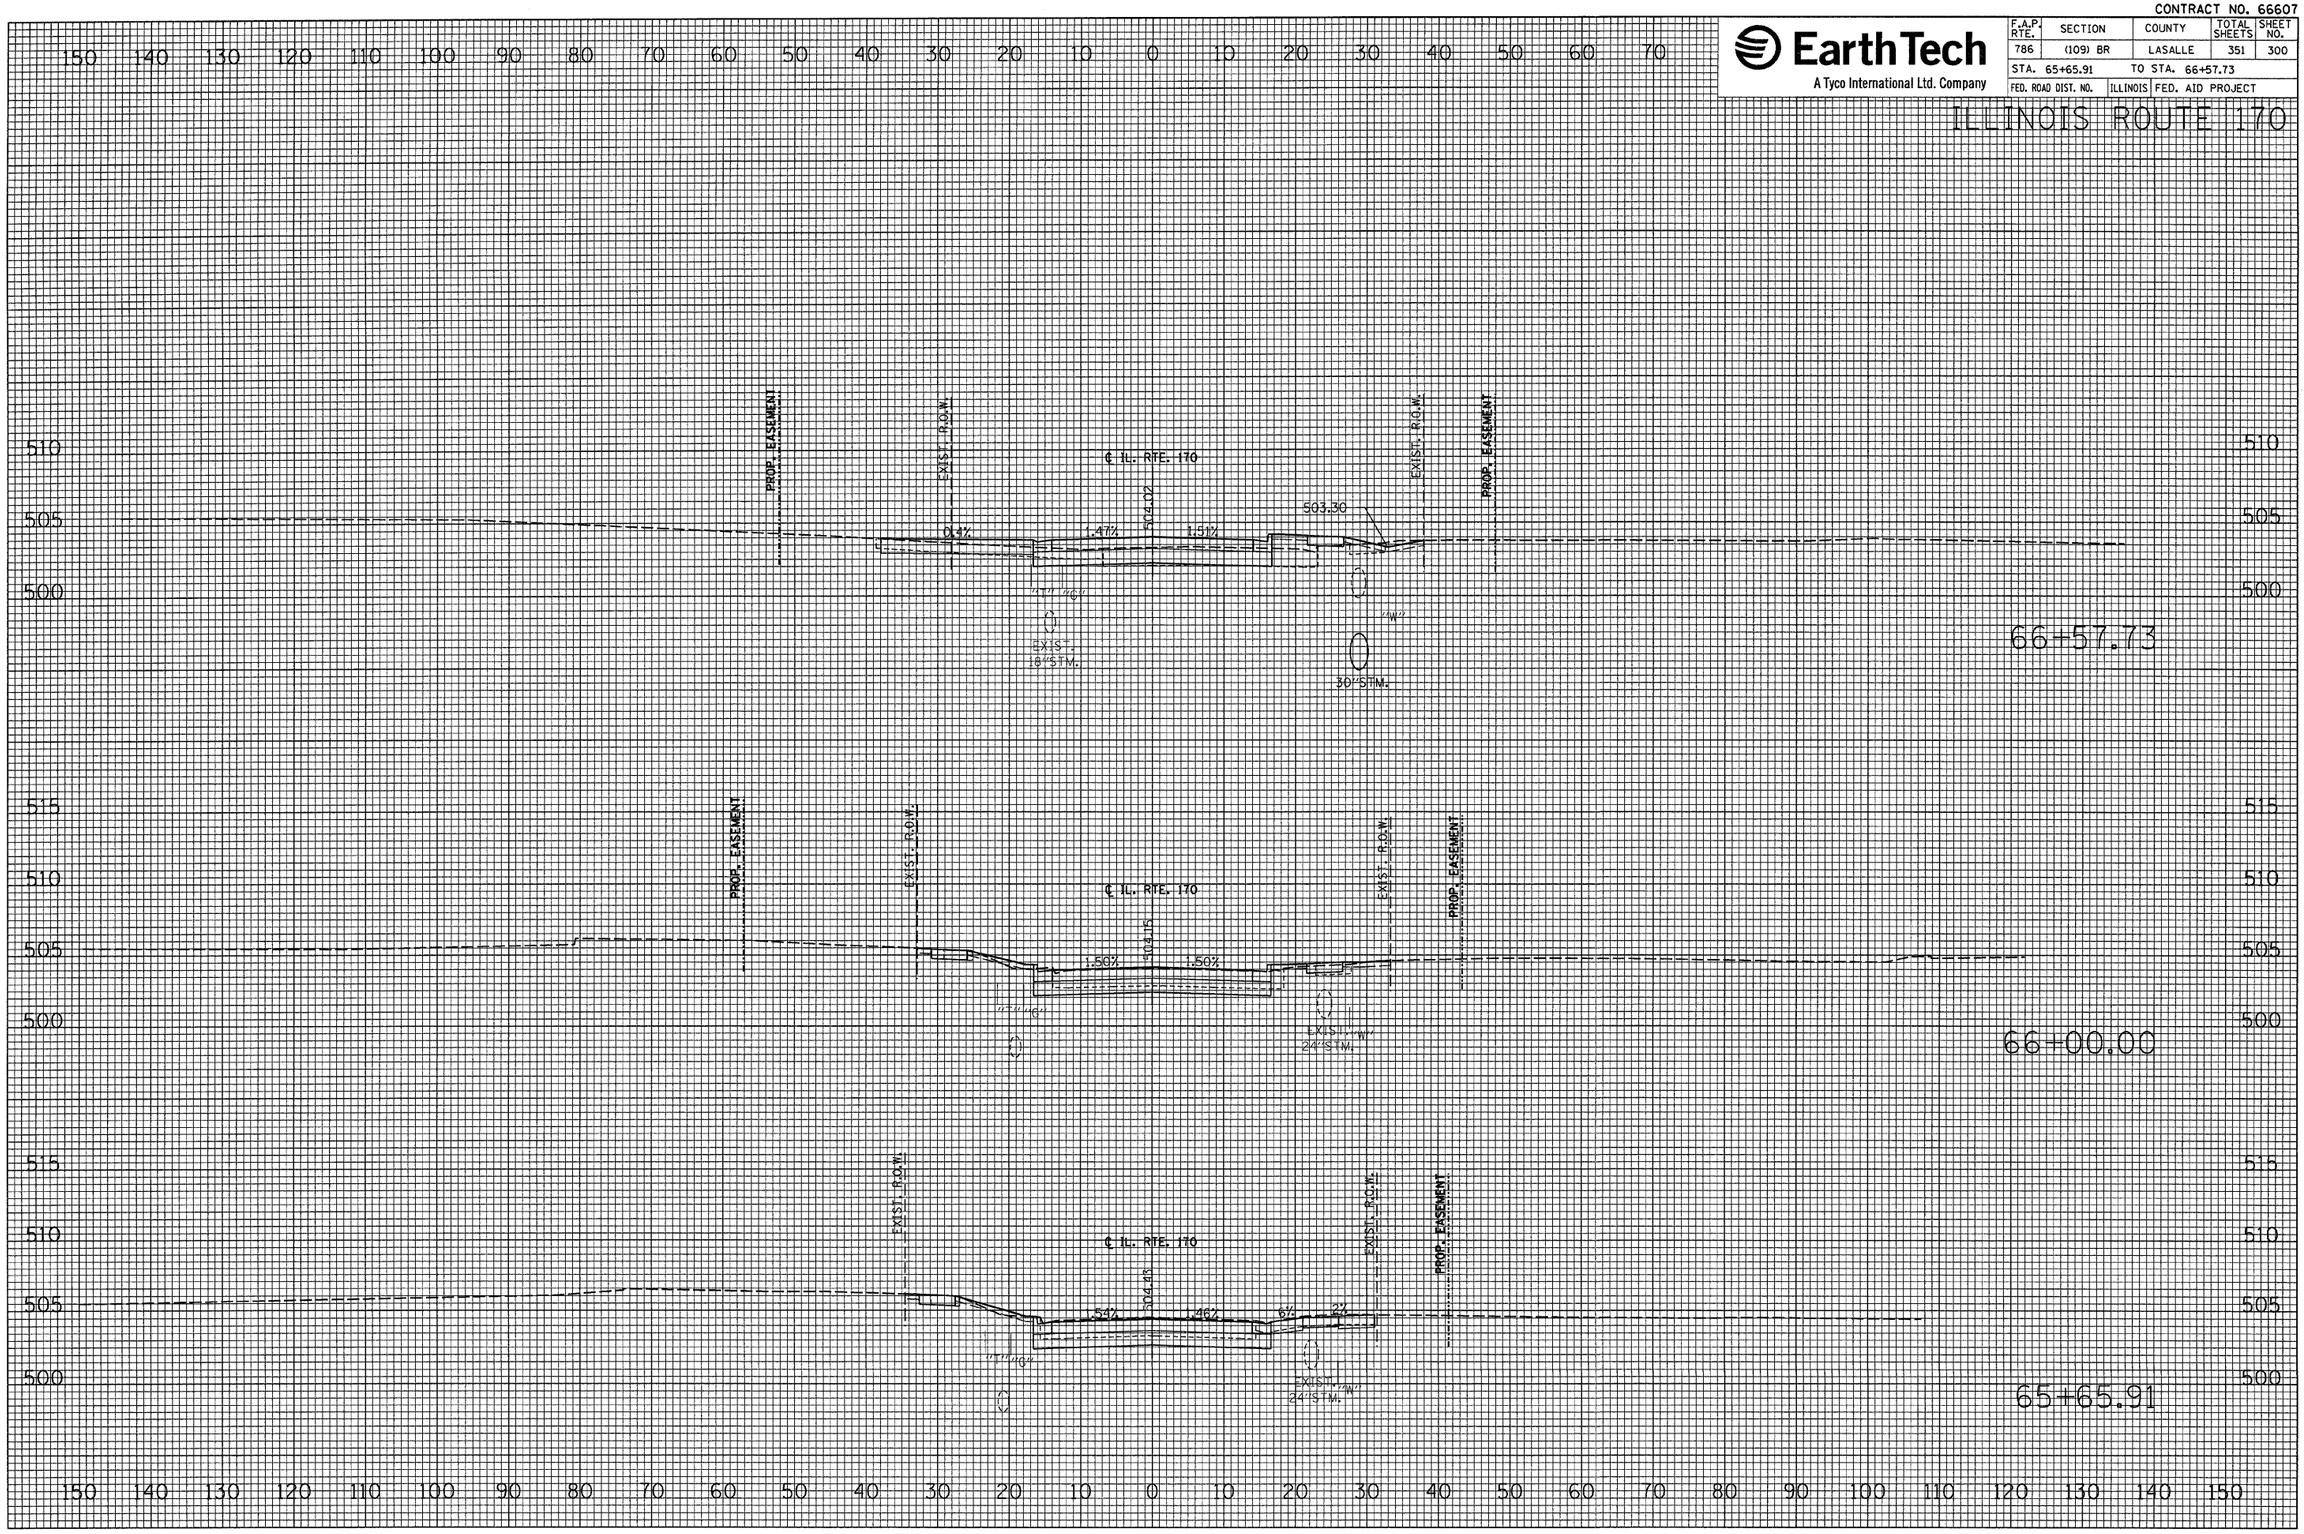

FINAL SURVEY | NOTE BOOK NO. | SURVEYED | PLOTTED | TEMPLATE | AREAS | AREAS CHECKED | BY | DATE

ORIGINAL SURVEY | NO. | SURVEYED | PLOTTED | TEMPLATE | AREAS | AREAS CHECKED | BY | DATE

PLOT DATE = Nov 01, 2007 - 02:09:48 PM
FILE NAME = c:\projects\ep05702\consult\phase2\sec01\
PLOT SCALE = 10.0000 ' / IN.
USER NAME = schwenkerg

REVISED 10-30-07 MJ