CONTRACT NO. 66607

EarthTech
A Tyco International Ltd. Company

F.A.P. RTE.	SECTION	COUNTY	TOTAL SHEETS	SHEET NO.
786	(109) BR	LASALLE	351	301
STA. 67+00.00		TO STA. 68+00.00		
FED. ROAD DIST. NO.	ILLINOIS	FED. AID PROJECT		

ILLINOIS ROUTE 170

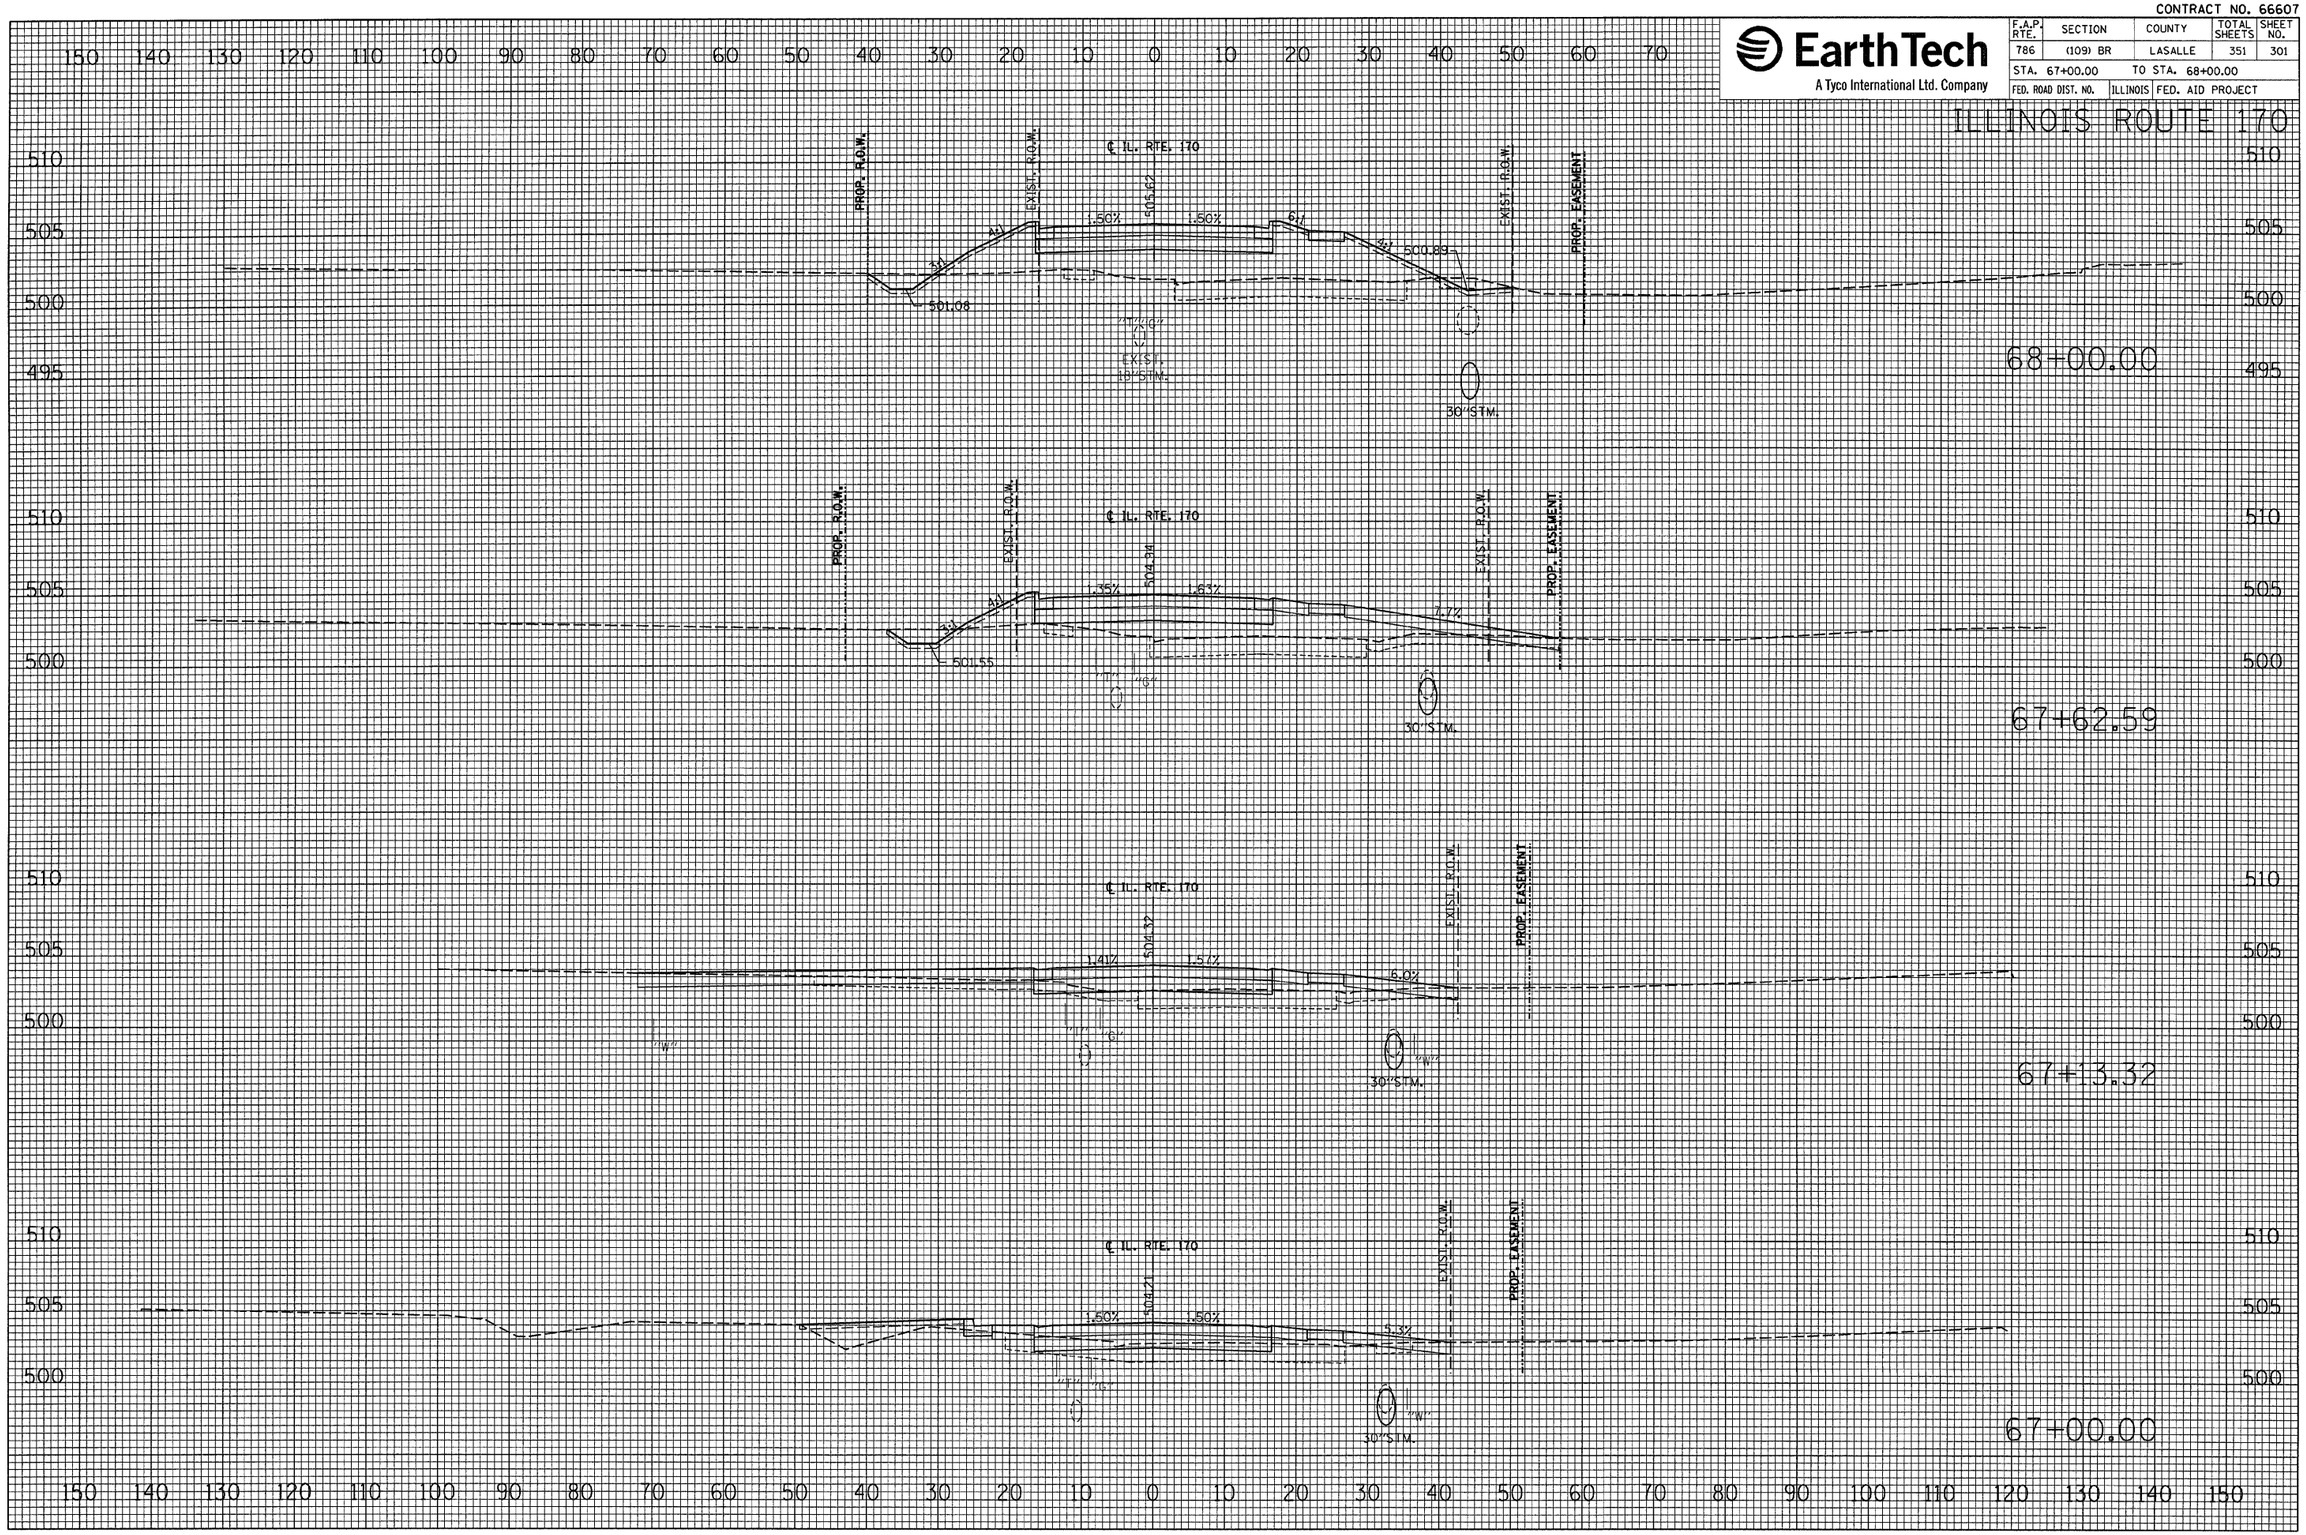

FINAL SURVEY	BY	DATE
SURVEYED		
PLOTTED		
ROUGH CALC		
NOTE BOOK		
AREAS		
AREAS CHECKED		
NO.		

ORIGINAL SURVEY	BY	DATE
SURVEYED		
PLOTTED		
ROUGH CALC		
NOTE BOOK		
AREAS		
AREAS CHECKED		
NO.		

PLOT DATE = Nov 01 2007 - 02:12:20 PM
FILE NAME = c:\pwworking\dot\ent\d057122\conrut1\phase2\ent001.dgn
PLOT SCALE = 10.0000 ' / IN.
USER NAME = schwenkerg

REVISED 10-30-07 MJ