CONTRACT NO. 66717

F.A.P. RTE.	SECTION	COUNTY	TOTAL SHEETS	SHEET NO.
338	33 BR-1	IROQUOIS	27	22
STA.		TO STA.		
FED. ROAD DIST. NO.	ILLINOIS	FED. AID PROJECT		

SHEET NO. B10

OF 10 SHEETS

STATE OF ILLINOIS
DEPARTMENT OF TRANSPORTATION

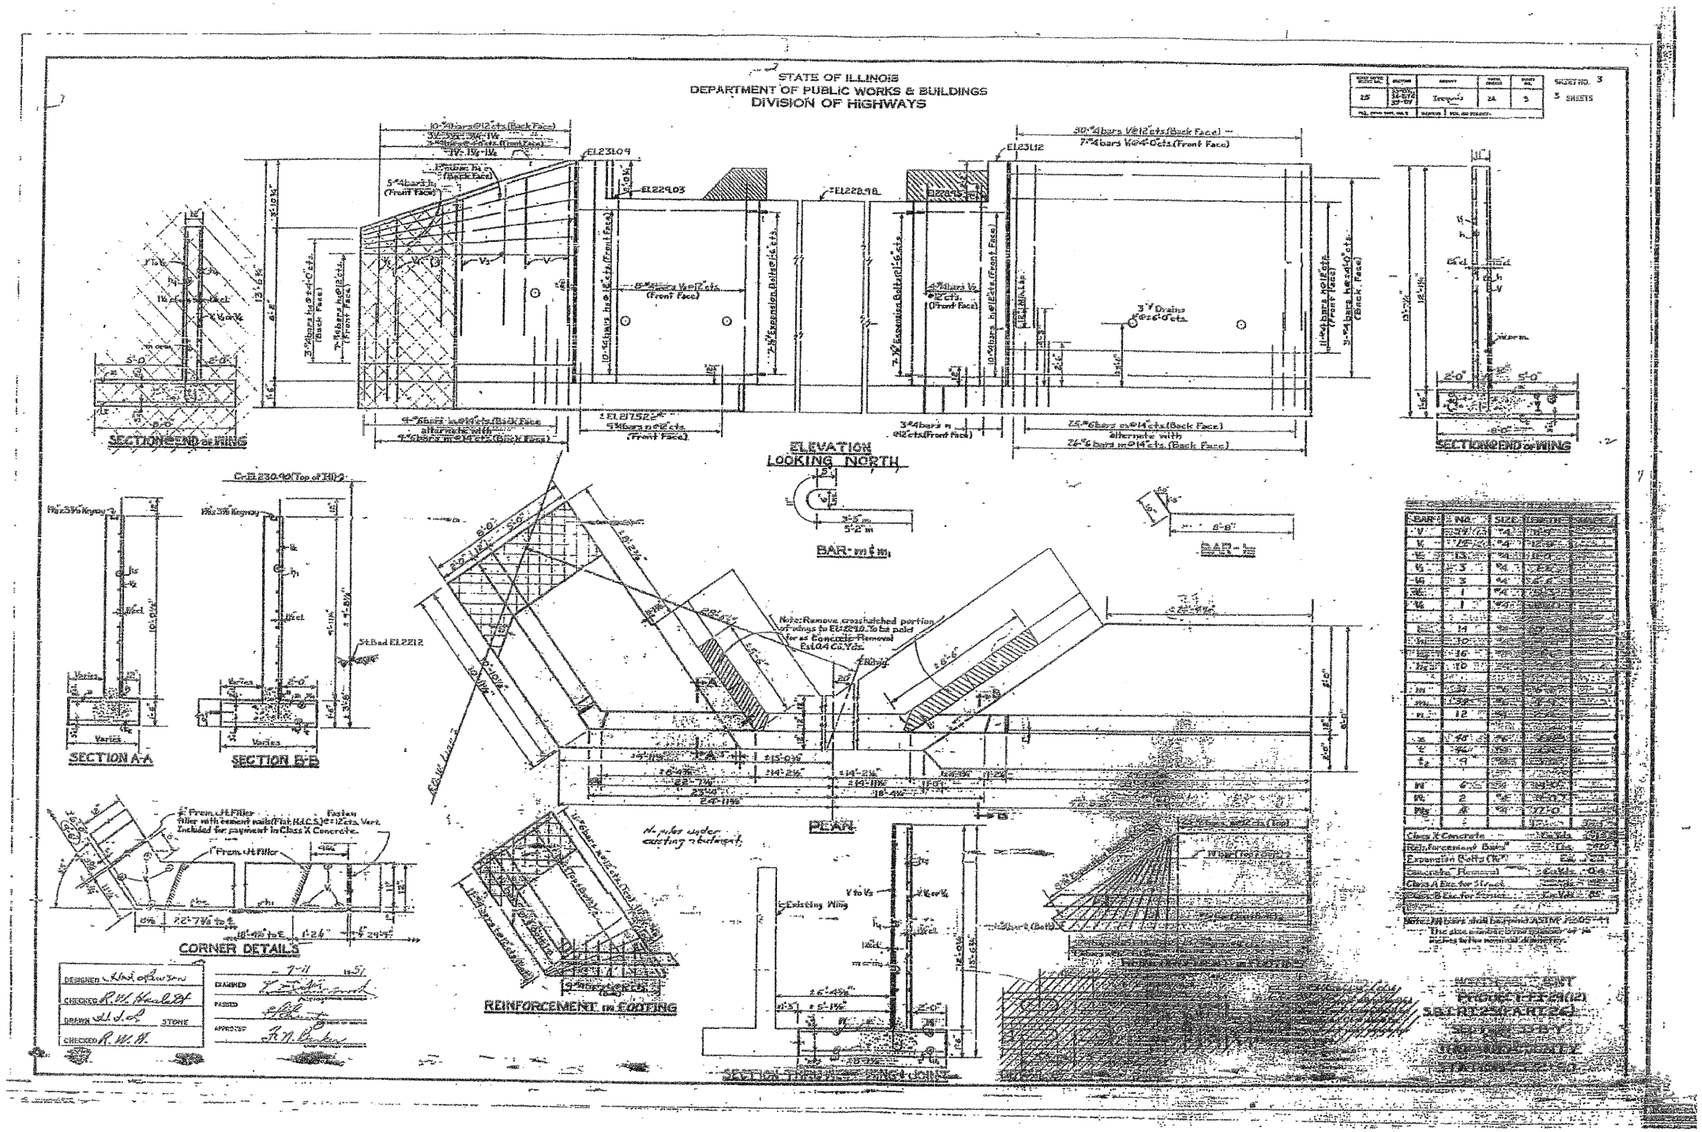

FOR INFORMATIONAL USE ONLY

REVISIONS NAME	DATE

ILLINOIS DEPARTMENT OF TRANSPORTATION

EXISTING PLANS

F.A.P. 338 (US 45) OVER A DITCH
SECTION 33 BR-1
IROQUOIS COUNTY
STATION 2372+90.00
STRUCTURE NO. 038-2018

DESIGNED BY: JML DRAWN BY: DJM

DATE: 12/07/07 CHECKED BY: MSW

FARNSWORTH GROUP, INC. CONSULTING ENGINEERS - 2709 MCGRAW DRIVE BLOOMINGTON, ILLINOIS 61704 (309) 663-8435 / (309) 663-1571 FAX