CONTRACT NO. 68767

F.A.P. RTE.	SECTION	COUNTY	TOTAL SHEETS	SHEET NO.
626	(42B)I	KNOX	11	8
STA. 396+95.50		TO STA. 397+28.50		
FED. ROAD DIST. NO. 4		ILLINOIS FED. AID PROJECT		

B.M.- Chisled square on NW abutment of bridge. Sta. 396+95, Elev. 667.15

T10N- R2E- 4th P.M.
SECTION 1

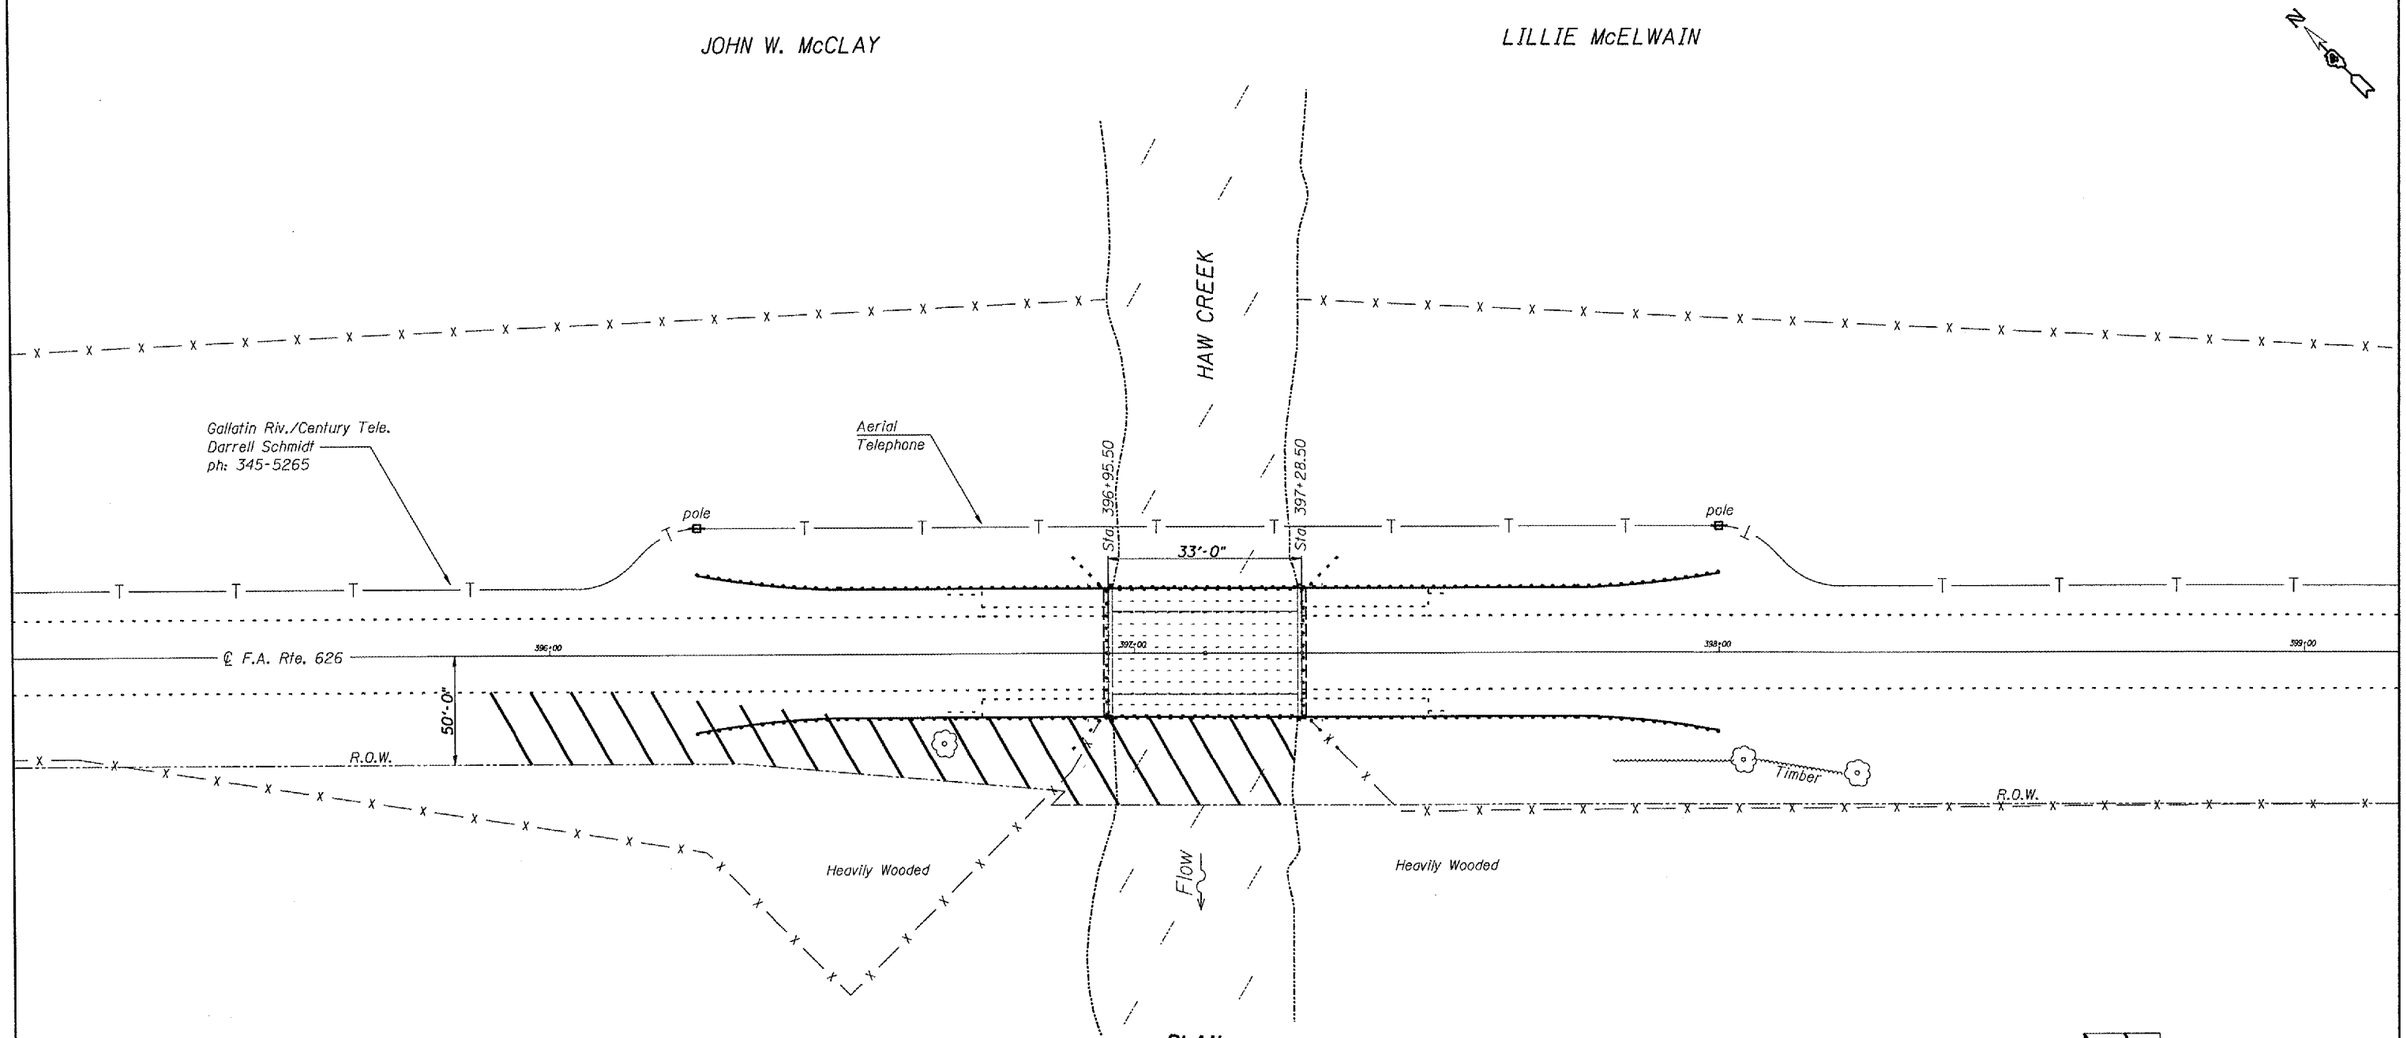

PLAN

NICHOLAS SIEBERT

SN.048-0014 IL.97
over HAW CRK.
Sta. 397+12.00

NOTES
When it is necessary for the Contractor to place and store materials and equipment on State owned R.O.W. the appearance and condition of the affected sod area shall be left as it was found and according to the discretion of the Engineer. All necessary work and Seeding Minor Areas shall be included in cost of Erosion Control Blanket.
See section 107 of the Standard Specifications for requirements concerning Contractor access and protection & preservation of the natural area and waterway at and around the project.

REVISIONS	
NAME	DATE

ILLINOIS DEPARTMENT OF TRANSPORTATION

GENERAL LAYOUT

SCALE: VERT. HORIZ.
DATE 08-15-2007
DRAWN BY CEJ
CHECKED BY

PLOT DATE = $DATE$-13-07
FILE NAME = $FILEL$:\GEN\DRAFT\STD&PLNS\SQUAD1\BRIDGEContracts\Emergency\PCBeamRepairs\68767 SN048-0014 IL.97over HawCrk.dgn
PLOT SCALE = $SCALE$
REFERENCE = REF