CONTRACT NO. 70389

F.A.P. RTE.	SECTION	COUNTY	TOTAL SHEETS	SHEET NO.
749	(9BR)BR	EDGAR	31	5
STA.	TO STA.			
FED. ROAD DIST. NO.	ILLINOIS	FED. AID PROJECT		

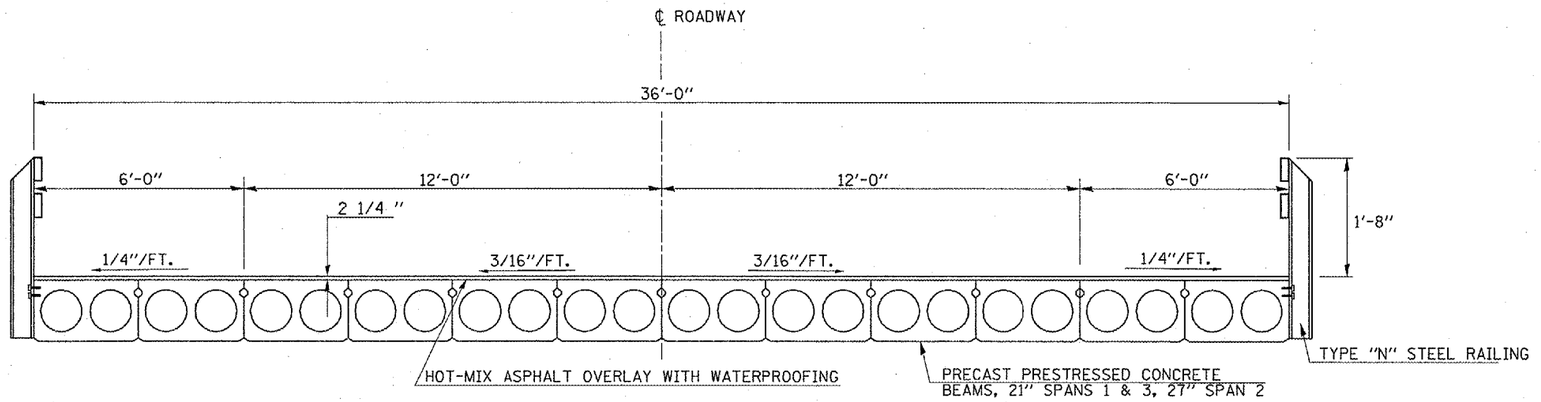

EXISTING TYPICAL DECK CROSS SECTION

STATION 159+25.75 TO STATION 160+72.75

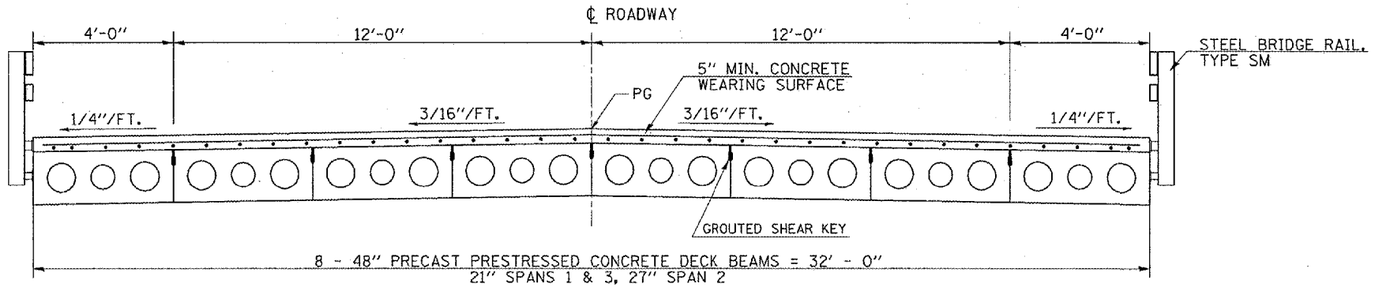

PROPOSED TYPICAL DECK CROSS SECTION

STATION 159+25.75 TO STATION 160+72.75

REVISIONS NAME	DATE

ILLINOIS DEPARTMENT OF TRANSPORTATION

EXISTING AND PROPOSED TYPICAL SECTIONS

SCALE: VERT.
HORIZ.
DATE 4/07

DRAWN BY RJC
CHECKED BY PBB

PLOT DATE = 8/29/2007
FILE NAME = P:\2034038\Hickory Grove CA\D-drawings\typsects.dgn
FILE SCALE = 1:48.0000 / IN.
USER NAME = rcook