CONTRACT NO. 70389

F.A.P. RTE.	SECTION	COUNTY	TOTAL SHEETS	SHEET NO.
749	(9BR)BR	EDGAR	31	28
STA. 160+00.00		TO STA. 161+00.00		
FED. ROAD DIST. NO.	ILLINOIS	FED. AID PROJECT		

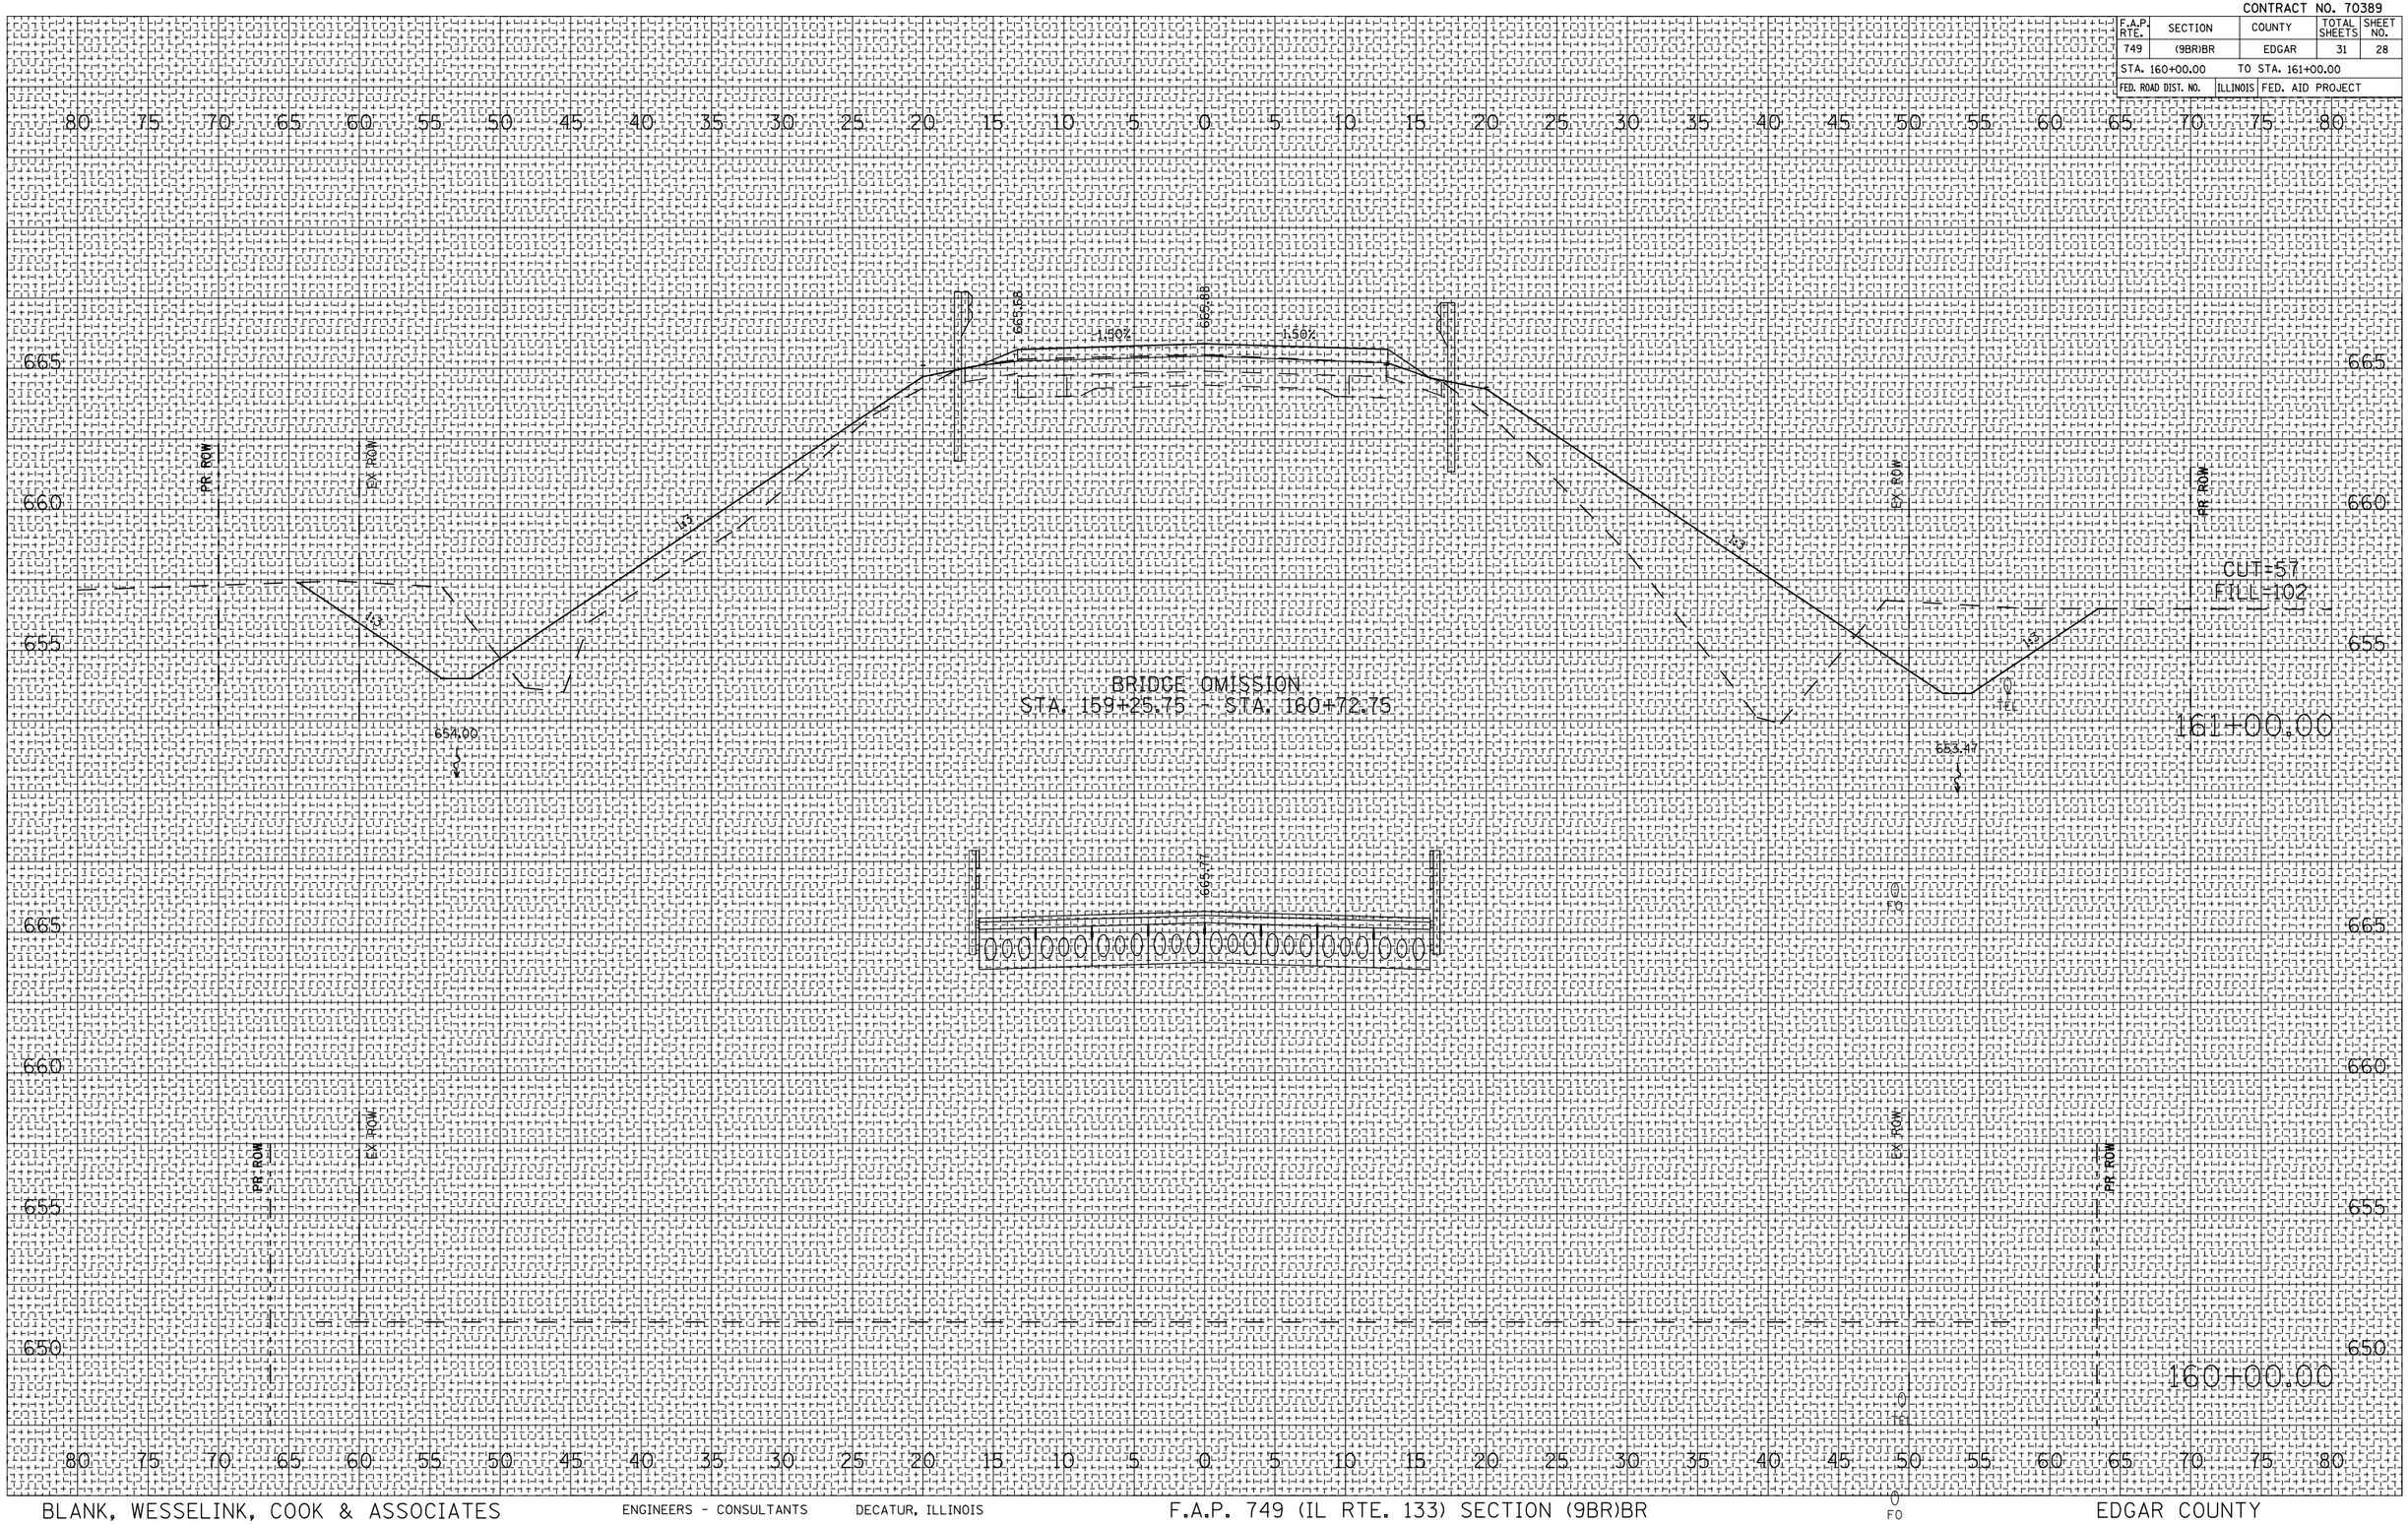

FINAL SURVEY	BY	DATE
SURVEYED		
PLOTTED		
TRAVERSE		
NOTE BOOK		
AREAS		
NO.	AREAS CHECKED	

ORIGINAL SURVEY	BY	DATE
SURVEYED		
PLOTTED		
TRAVERSE		
NOTE BOOK		
AREAS		
NO.	AREAS CHECKED	

PLOT DATE = 8/29/2007
FILE NAME = P:\0340301\Hickory Grove Ck\Drawings\sheets\cdgn
PLOT SCALE = 18.5982 ' / IN.
USER NAME = rcook

BLANK, WESSELINK, COOK & ASSOCIATES ENGINEERS - CONSULTANTS DECATUR, ILLINOIS F.A.P. 749 (IL RTE. 133) SECTION (9BR)BR EDGAR COUNTY