EXISTING TYPICAL CROSS SECTION (A)

EASTBOUND

STATION	TO	STATION
1105+65.00		1106+33.18Ⓑ
Ⓑ1108+27.18		1109+93.18

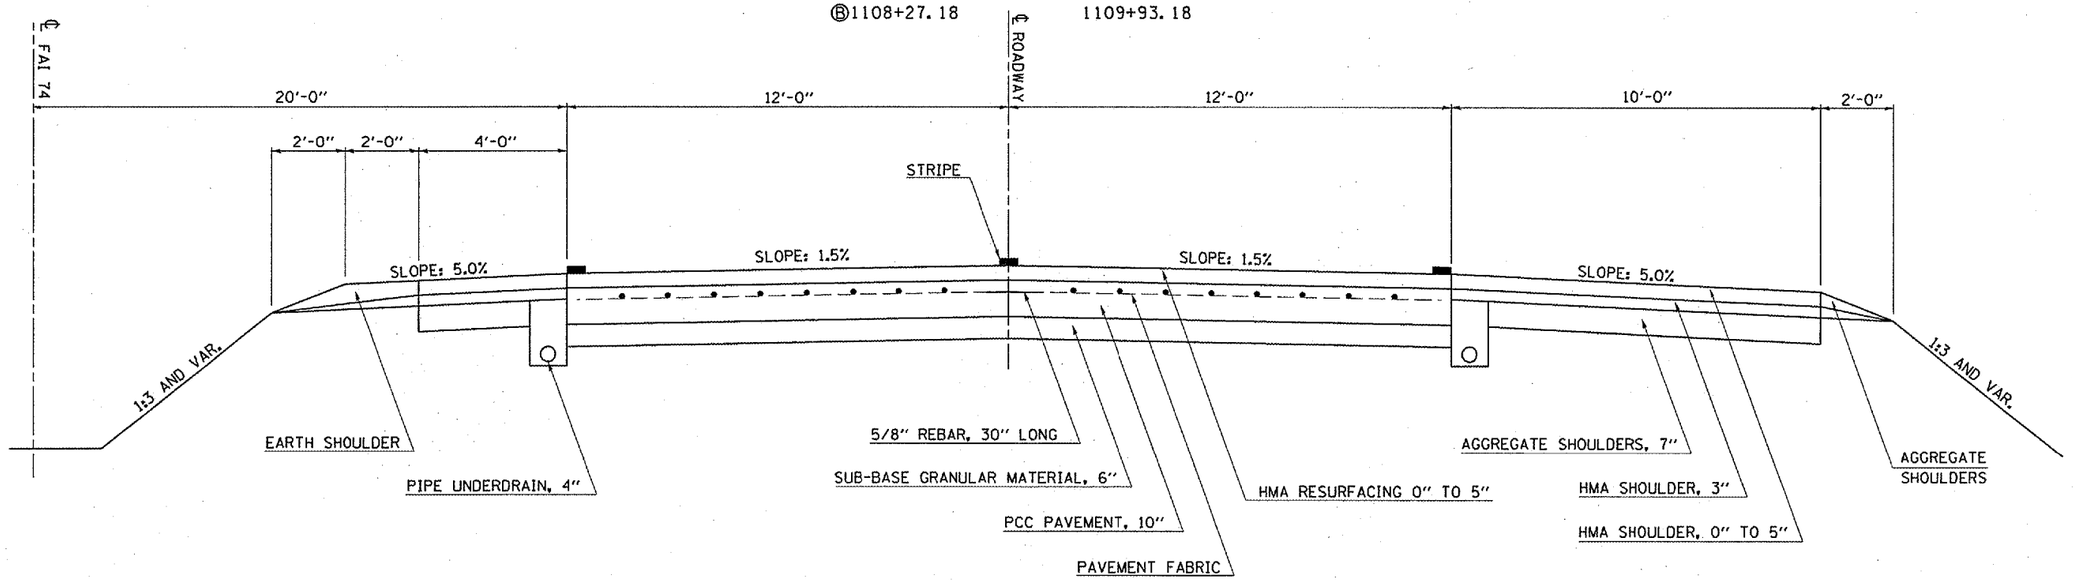

EXISTING TYPICAL CROSS SECTION (B)

EASTBOUND

STATION	TO	STATION
Ⓐ1106+33.18		1108+27.18Ⓐ

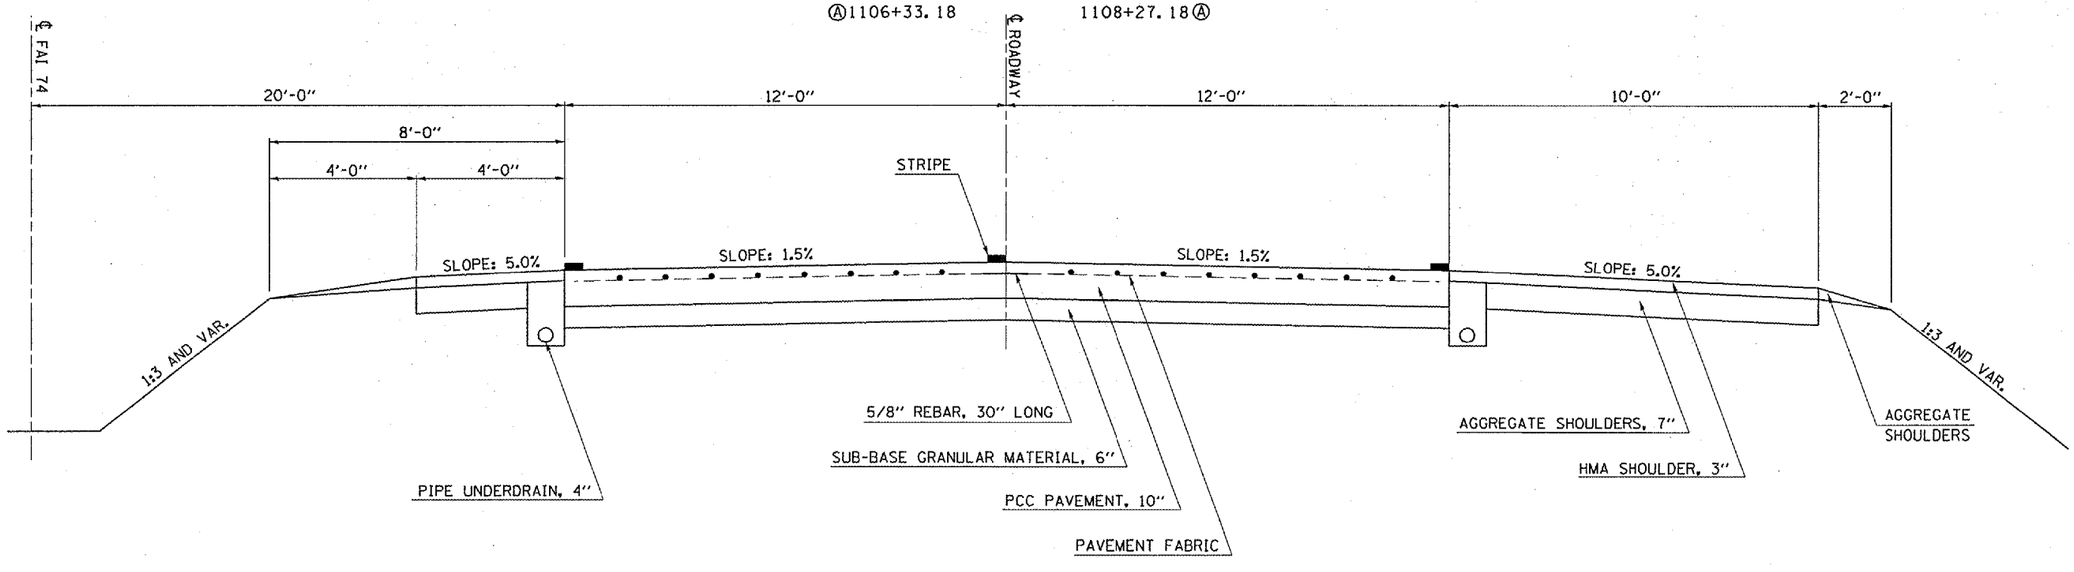

FILE NAME = c:\projects\d505807 (v8)\allsheets.dgn	USER NAME = collierbw	DESIGNED - MLB	REVISED -
		DRAWN - BBP	REVISED -
	PLOT SCALE = 40.0000 ' / IN.	CHECKED - MLB	REVISED -
	PLOT DATE = 12/3/2007	DATE - 11/14/07	REVISED -

STATE OF ILLINOIS
DEPARTMENT OF TRANSPORTATION

EXISTING TYPICAL CROSS SECTIONS

SCALE: | SHEET NO. 5 OF 8 SHEETS | STA. | TO STA.

F.A.I RTE.	SECTION	COUNTY	TOTAL SHEETS	SHEET NO.
74	D5 PATCHING 2008-4	VERMILION	8	5
		CONTRACT NO. 70678		
FED. ROAD DIST. NO.	ILLINOIS	FED. AID PROJECT		