CONTRACT NO. 72624

F.A.P RTE.	SECTION	COUNTY	TOTAL SHEETS	SHEET NO.
753	143RS-6	CHRISTIAN	127	55
STA. 405+00.00	TO STA.420+00.00			
FED. ROAD DIST. NO.	ILLINOIS	FED. AID PROJECT		

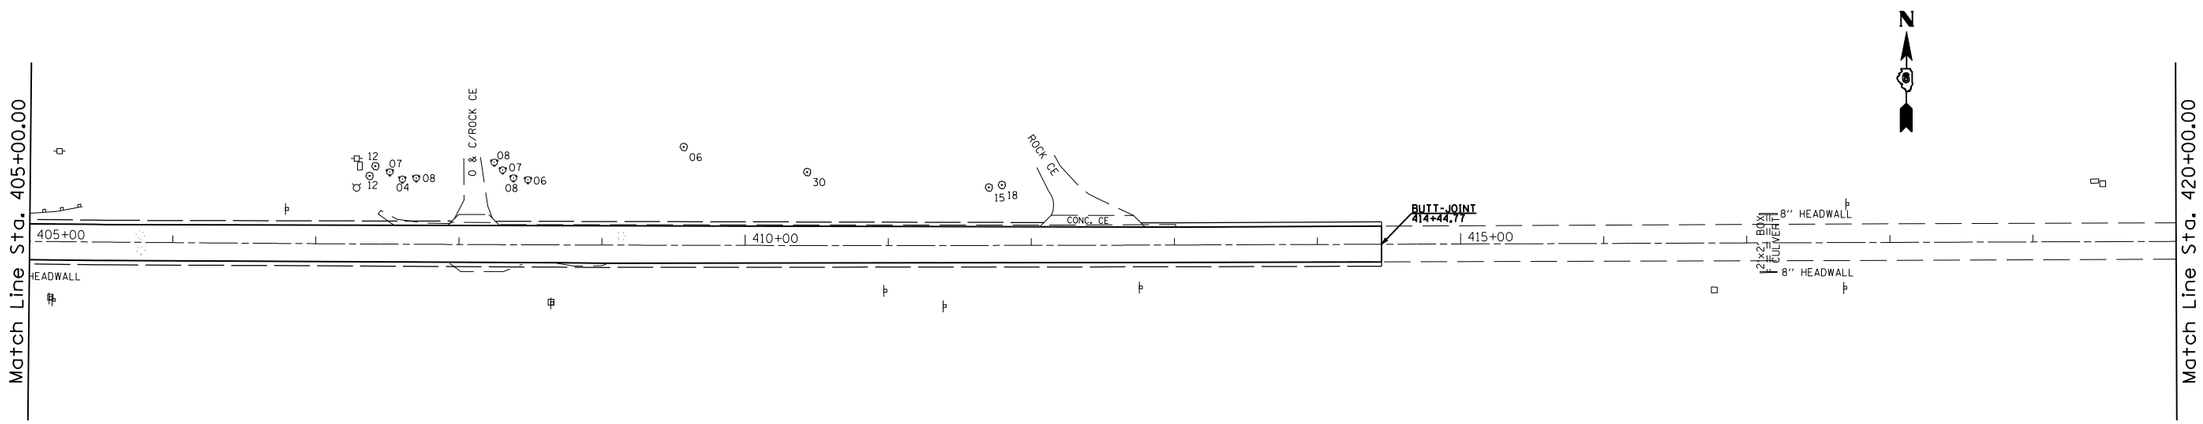

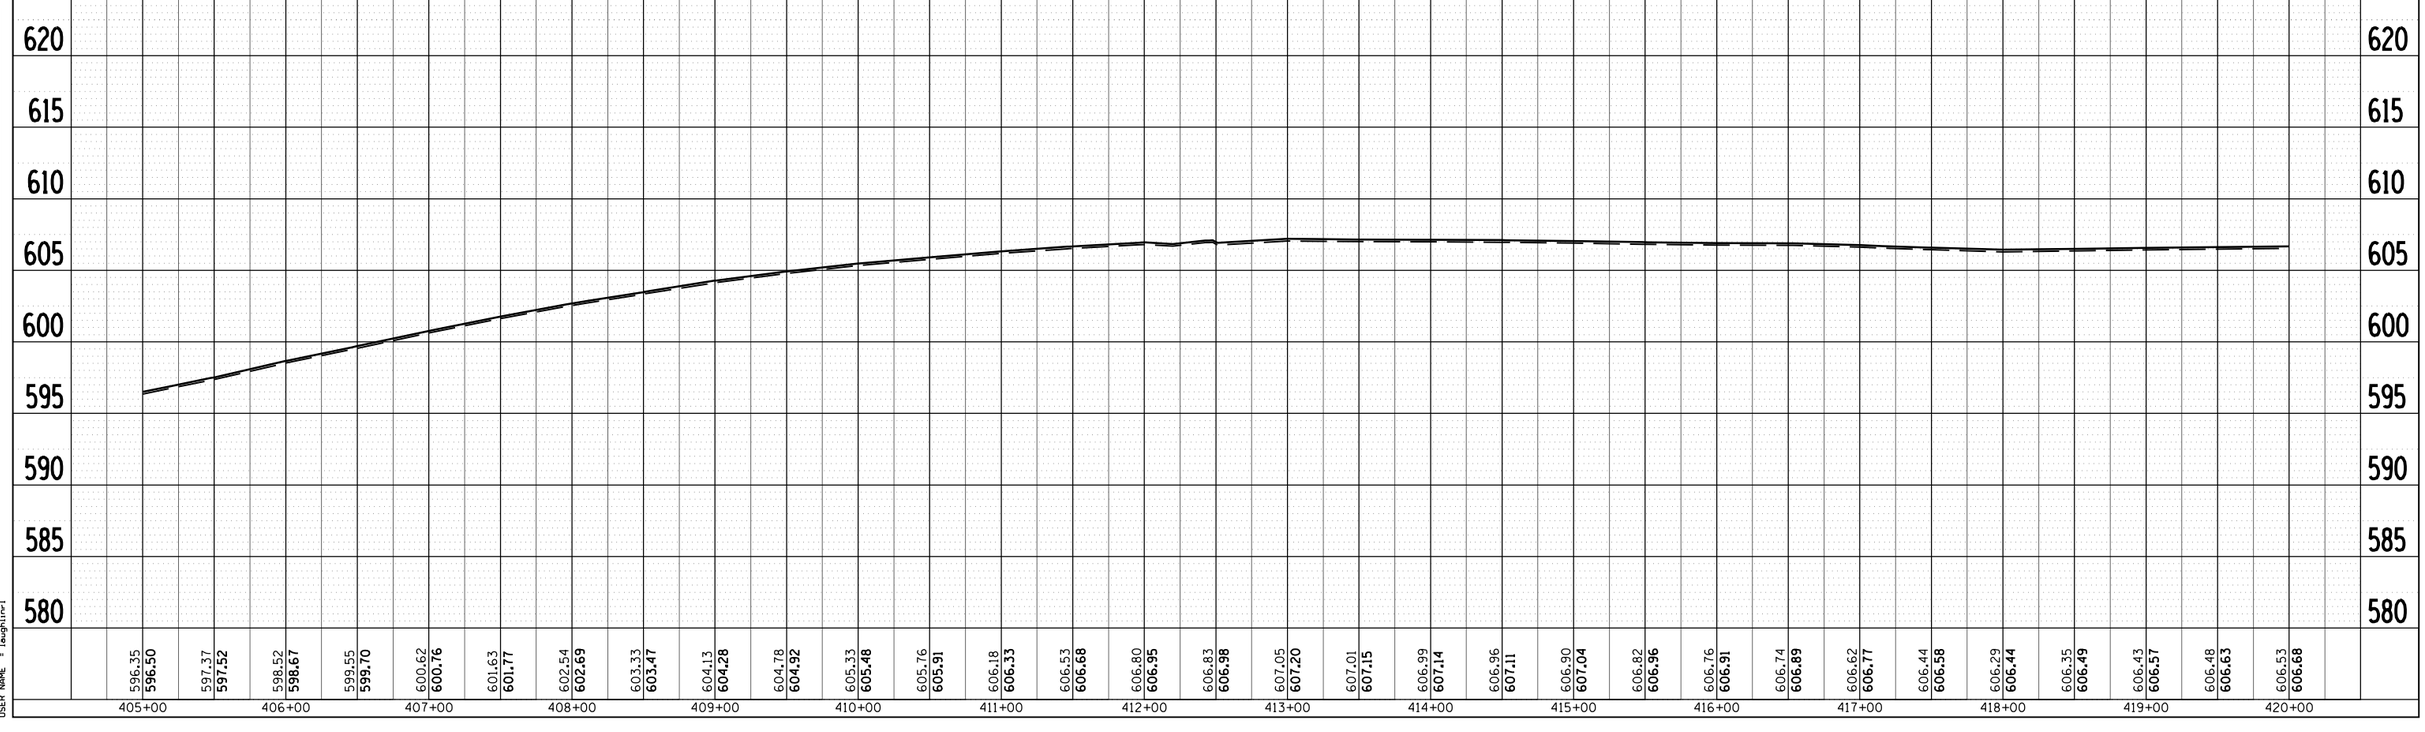

PLAN
NOTE BOOK
NO.
SURVEYED
PLOTTED
ALIGNMENT CHECKED
RT. OF WAY CHECKED
CADD FILE NAME
BY
DATE

PROFILE
NOTE BOOK
NO.
SURVEYED
PLOTTED
GRADES CHECKED
B.M. NOTED
STRUCTURE NOTATNS CHKD
BY
DATE

PLOT DATE = Dec-12-2007 10:35:52AM
FILE NAME = c:\projects\ed53501\shtp&p.e002.dgn
PLOT SCALE = 10.0824 ' / IN.
USER NAME = laughlinrl