CONTRACT NO. 72B42

* - VARIOUS
** - D-6 SIGNING & STRIPING 2008
*** - ADAMS, BROWN, CASS, CHRISTIAN, HANCOCK, LOGAN, MACOUPIN, MASON, MONTGOMERY, MORGAN, PIKE, SANGAMON, SCHUYLER & SCOTT.

F.A. RTE.	SECTION	COUNTY	TOTAL SHEETS	SHEET NO.
*	**	***	20	11
STA. _____	TO STA. _____			
FED. ROAD DIST. NO. _	ILLINOIS	FED. AID PROJECT		

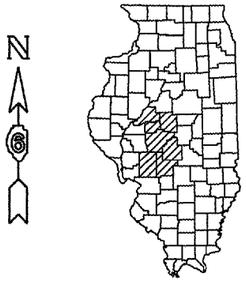

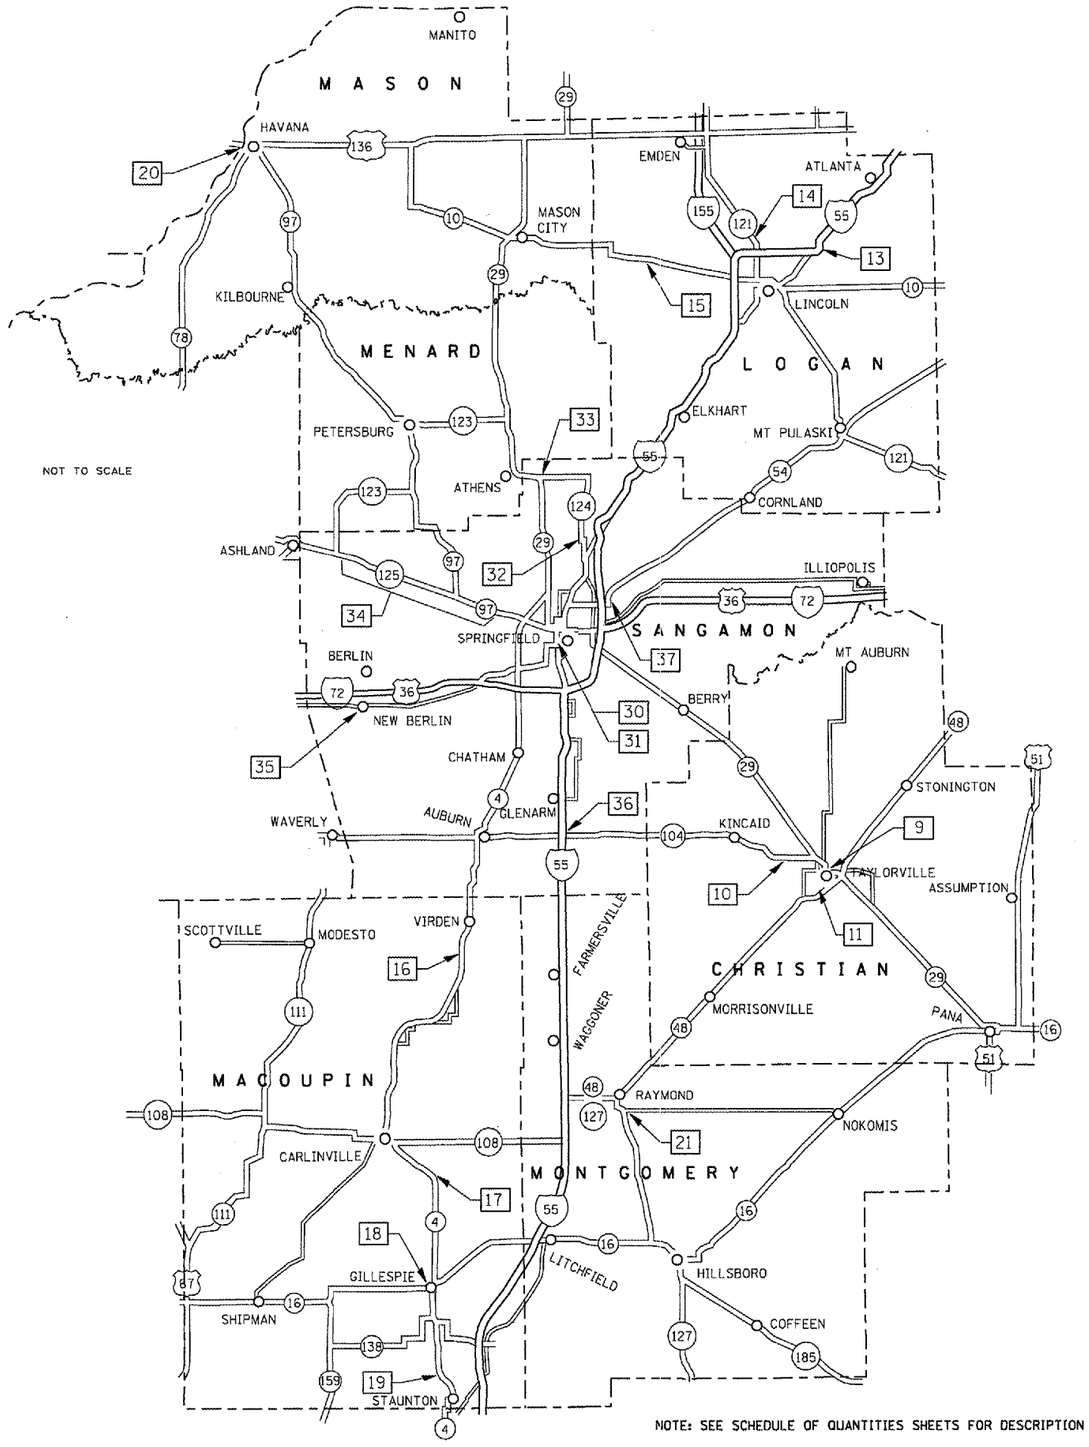

NOTE: SEE SCHEDULE OF QUANTITIES SHEETS FOR DESCRIPTION OF INDIVIDUAL LOCATIONS.

LEGEND

FEDERAL-AID INTERSTATE HIGHWAY — 55
STATE PRIMARY HIGHWAY (U.S. & ILL.) — 36 96
MUNICIPALITY — O
SIGN LOCATION — 1

REVISIONS NAME	DATE

ILLINOIS DEPARTMENT OF TRANSPORTATION

LOCATION DETAILS

VARIOUS ROUTES
SECTION D-6 SIGNING & STRIPING
VARIOUS COUNTIES

PLOT DATE = Aug-22-2007 @14:59PM
FILE NAME = a:\projects\d62107\sht\dist\dist1.dgn
PLOT SCALE = 1.0000 '/ IN.
USER NAME = gallowsgj