PLOT DATE = #DATE#
FILE NAME = #FILEL#
PLOT SCALE = #SCALE#
USER NAME = #USER#

ORIGINAL SURVEY		BY	DATE
	SURVEYED		
	PLOTTED		
NOTE BOOK	TEMPLATE		
	AREAS		
NO.	AREAS CHECKED		

FINAL SURVEY		BY	DATE
	SURVEYED		
	PLOTTED		
NOTE BOOK	TEMPLATE		
	AREAS		
NO.	AREAS CHECKED		

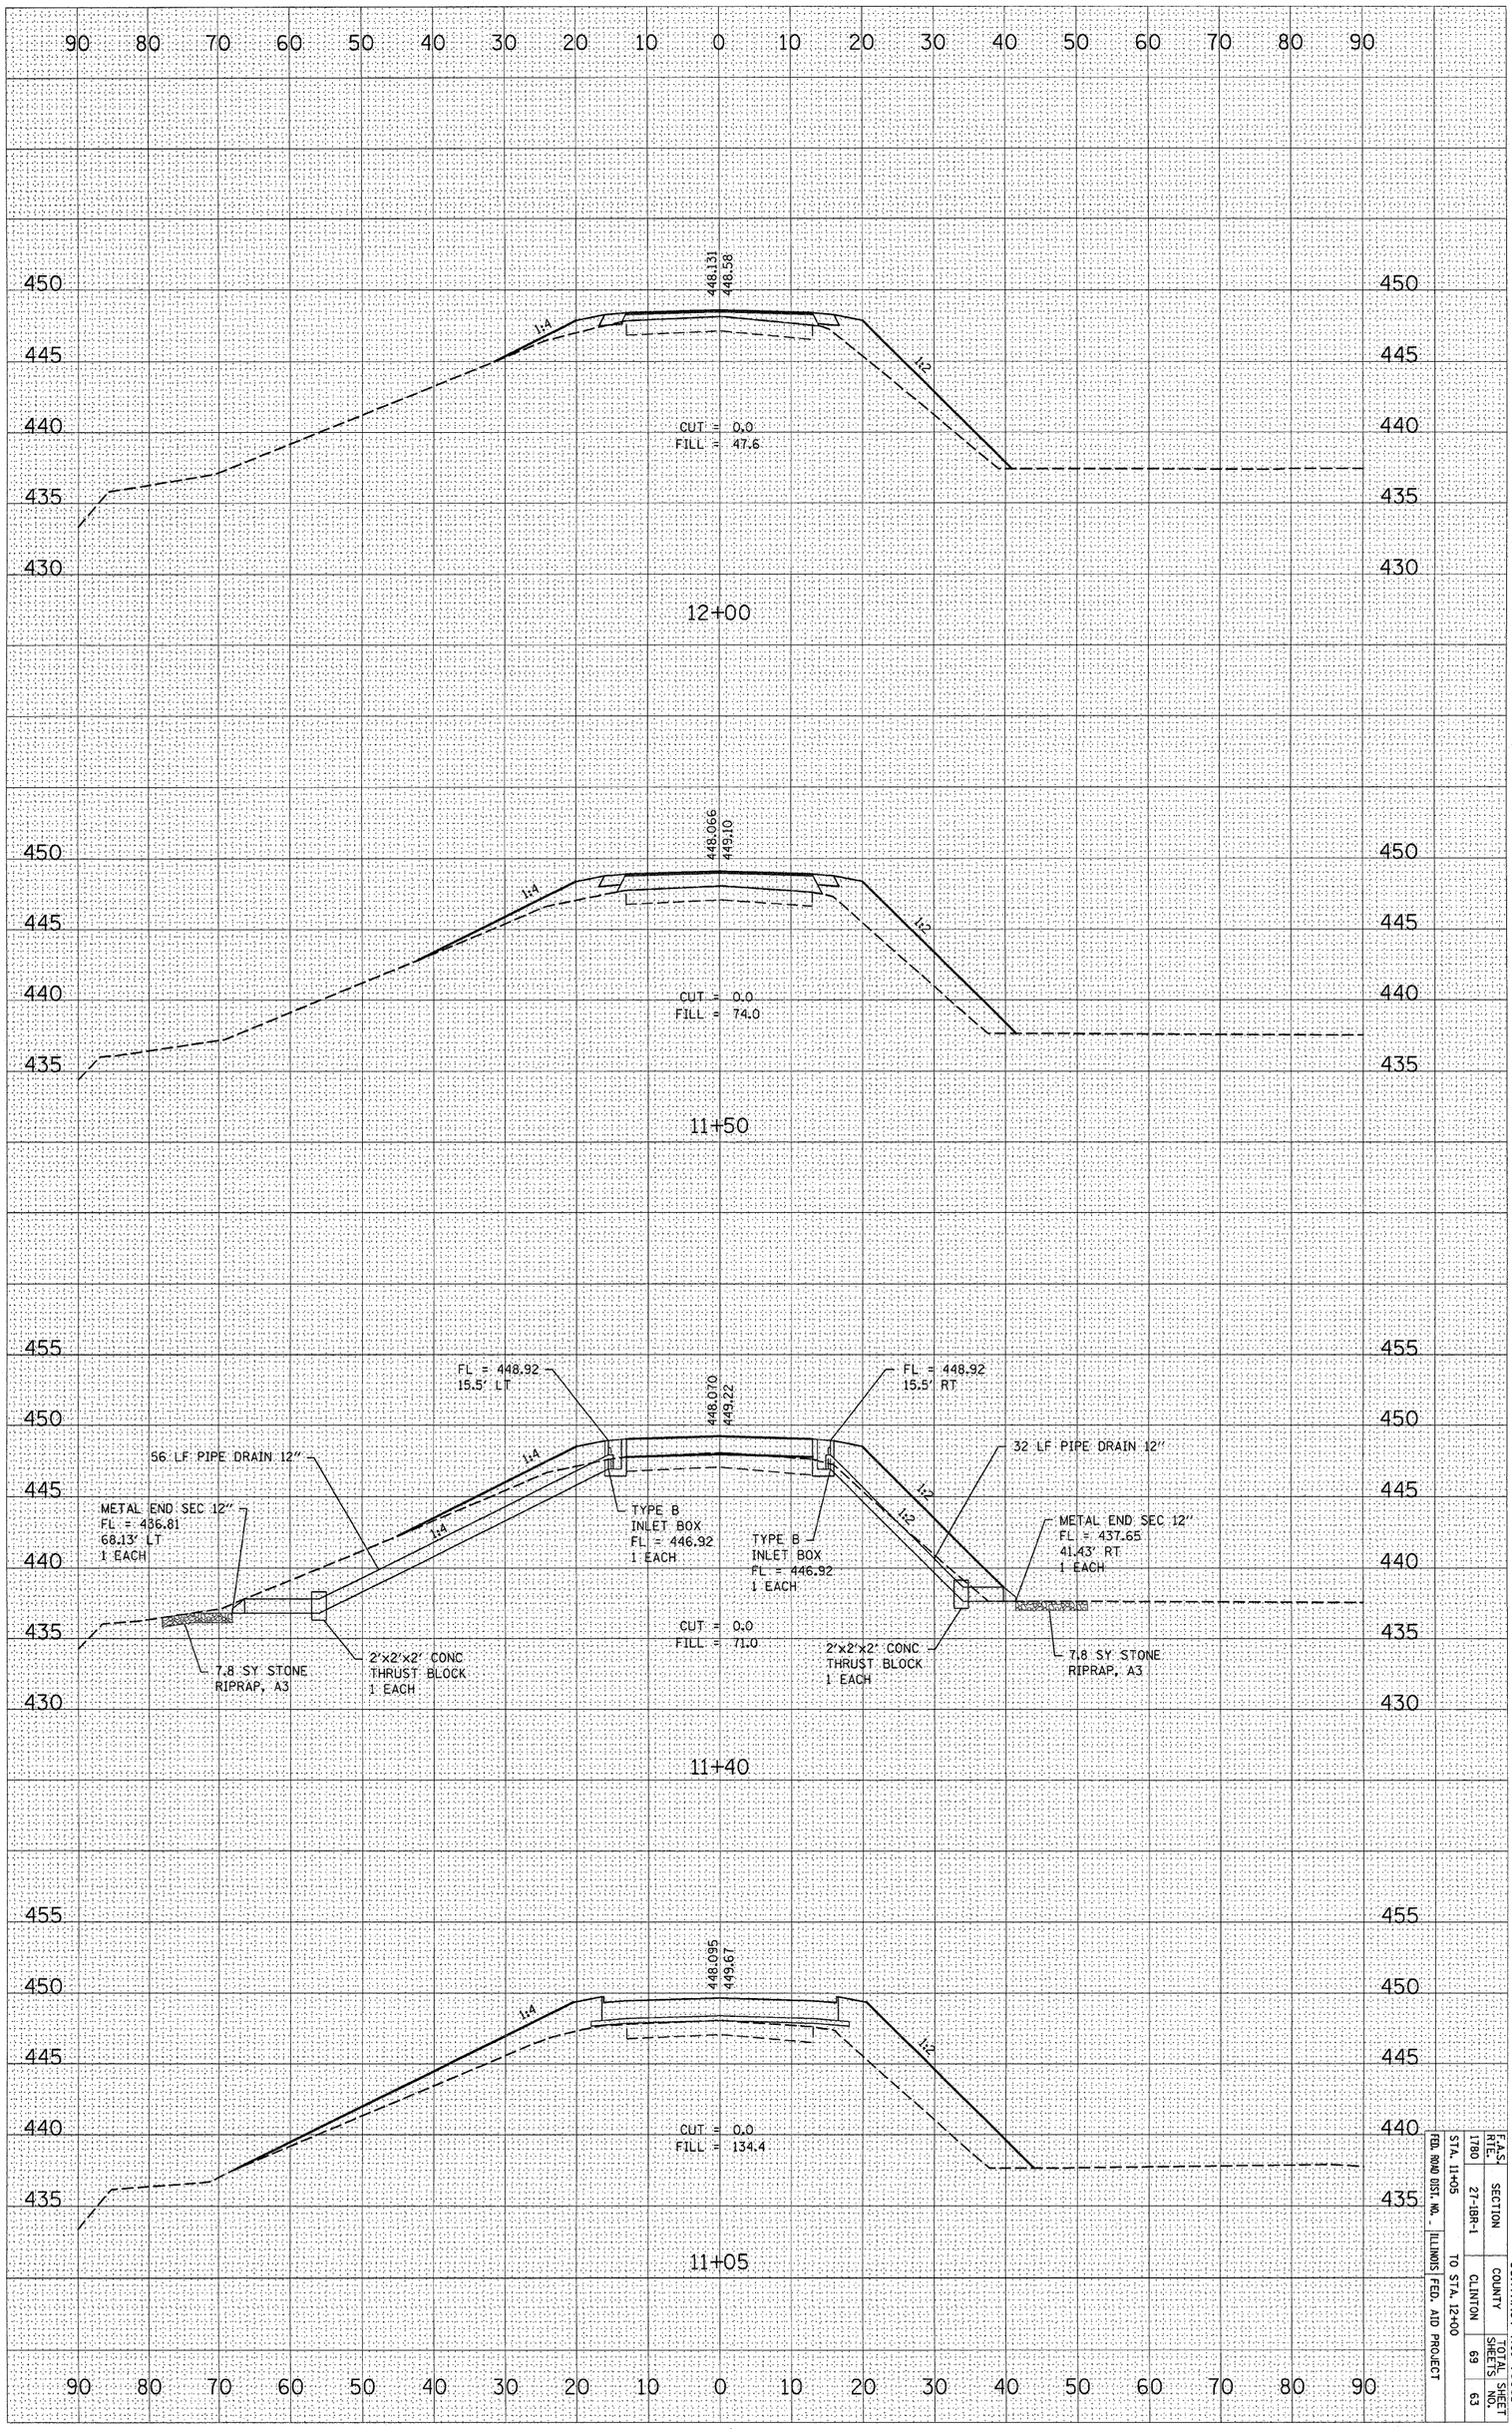

CONTRACT NO. 76961

F.A.S. RTE.	SECTION	COUNTY	SHEET NO.
1780	27-1BR-1	CLINTON	63

STA. 11+05 TO STA. 12+00 — TOTAL SHEETS: 69

FED. ROAD DIST. NO. — ILLINOIS FED. AID PROJECT