CONTRACT NO. 76B17

F.A.I. RTE.	SECTION	COUNTY	TOTAL SHEETS	SHEET NO.
270	60-(1,2,3,4,5)I	MADISON	46	12
STA. _____		TO STA. _____		
FED. ROAD DIST. NO. _	ILLINOIS	FED. AID PROJECT		

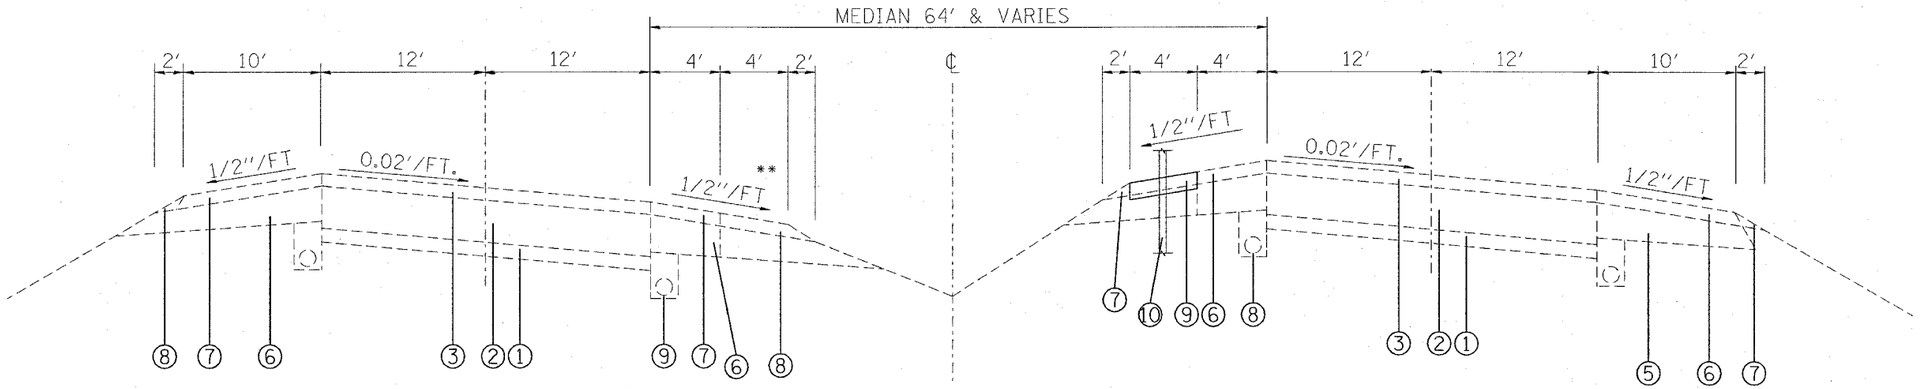

TYPICAL SECTION
STA. 847+51.13 TO STA. 871+96.81

* MEDIAN SLOPES VARY 4:1 AND FLATTER

** LOCATION OF HTC AND MOW STRIP VARIES BETWEEN EB AND WB LANES. SEE PLAN SHEETS FOR LOCATIONS.

LEGEND

1. EXISTING 6" SUB-BASE GRANULAR MATERIAL
2. EXISTING PCC PAVEMENT, 10"
3. EXISTING HOT-MIX ASPHALT OVERLAY
4. EXISTING CONCRETE MEDIAN
5. EXISTING HOT-MIX ASPHALT SHOULDER
6. EXISTING HOT-MIX ASPHALT SHOULDER OVERLAY
7. EXISTING AGG. SHOULDER WEDGE
8. EXISTING UNDERDRAINS
9. PROPOSED HOT MIX-ASPHALT SHOULDER, 4" (MOW STRIP)
10. PROPOSED HIGH TENSION CABLE MEDIAN BARRIER

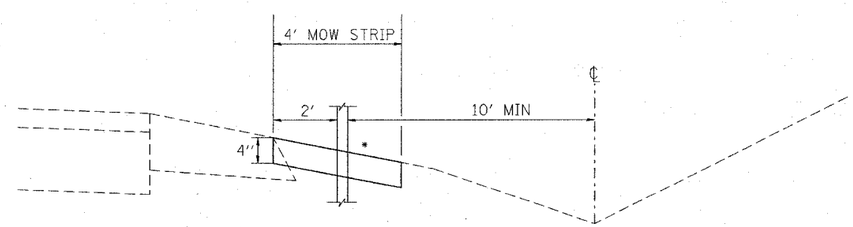

* MATCH EXISTING SLOPE; MUST BE 4:1 OR FLATTER.

REVISIONS	
NAME	DATE

ILLINOIS DEPARTMENT OF TRANSPORTATION
TYPICAL SECTIONS
AREA #3
FAI RTE 270
SECTION 60-(1,2,3,4,5)I
MADISON COUNTY

SCALE: VERT. HORIZ.
DATE
DRAWN BY
CHECKED BY

PLOT DATE = 12/12/2007
FILE NAME = c:\projects\ed09207b\plan\pln09207b.dgn
PLOT SCALE = 50.0000 ' / IN.
REFERENCE = REF