CONTRACT NO. 78012

F.A. RTE.	SECTION	COUNTY	TOTAL SHEETS	SHEET NO.
*	**	***	30	10
STA. _____		TO STA. _____		
FED. ROAD DIST. NO. _	ILLINOIS	FED. AID PROJECT		

* VARIOUS
** D9 CONT. MAINT. BIT. RES. FY 08-1
*** SALINE & JACKSON

TYPICAL SECTION #5

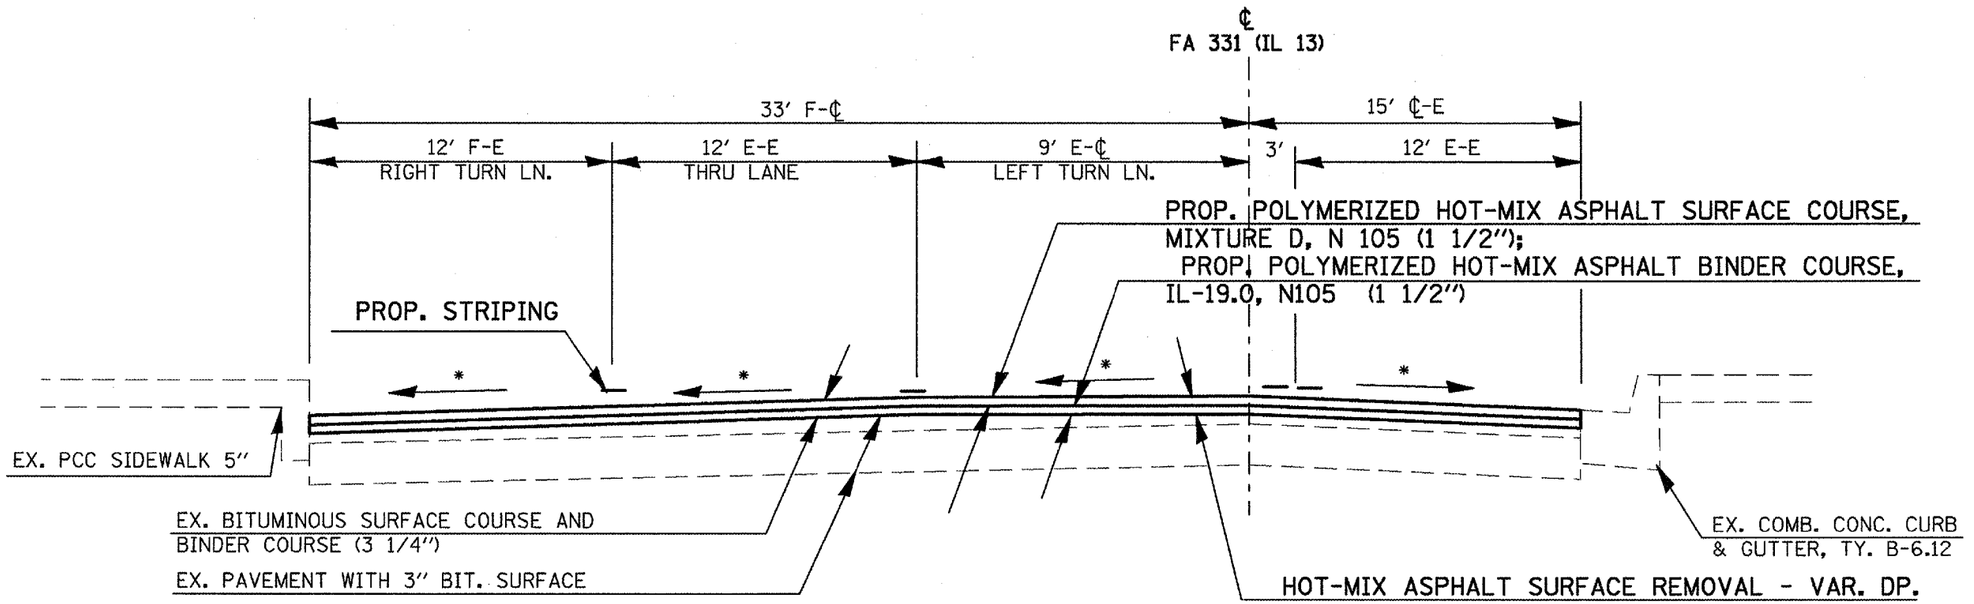

TO BE USED:
STA. 1054+12 TO STA. 1056+30**

* Match Existing Slope

**OMISSION STATION 1056+30
TO STA. 1058+05

PLOT DATE = 12/7/2007
FILE NAME = c:\projects\d9037807\d9037807cm.dgn
PLOT SCALE = 110.3394 ' / IN.
USER NAME = mccordkr